EN010083
Planning Act 2008
The Infrastructure Planning (Applications: Prescribed forms and Procedure) Regulations 2009
Regulation: 5(2)(j)

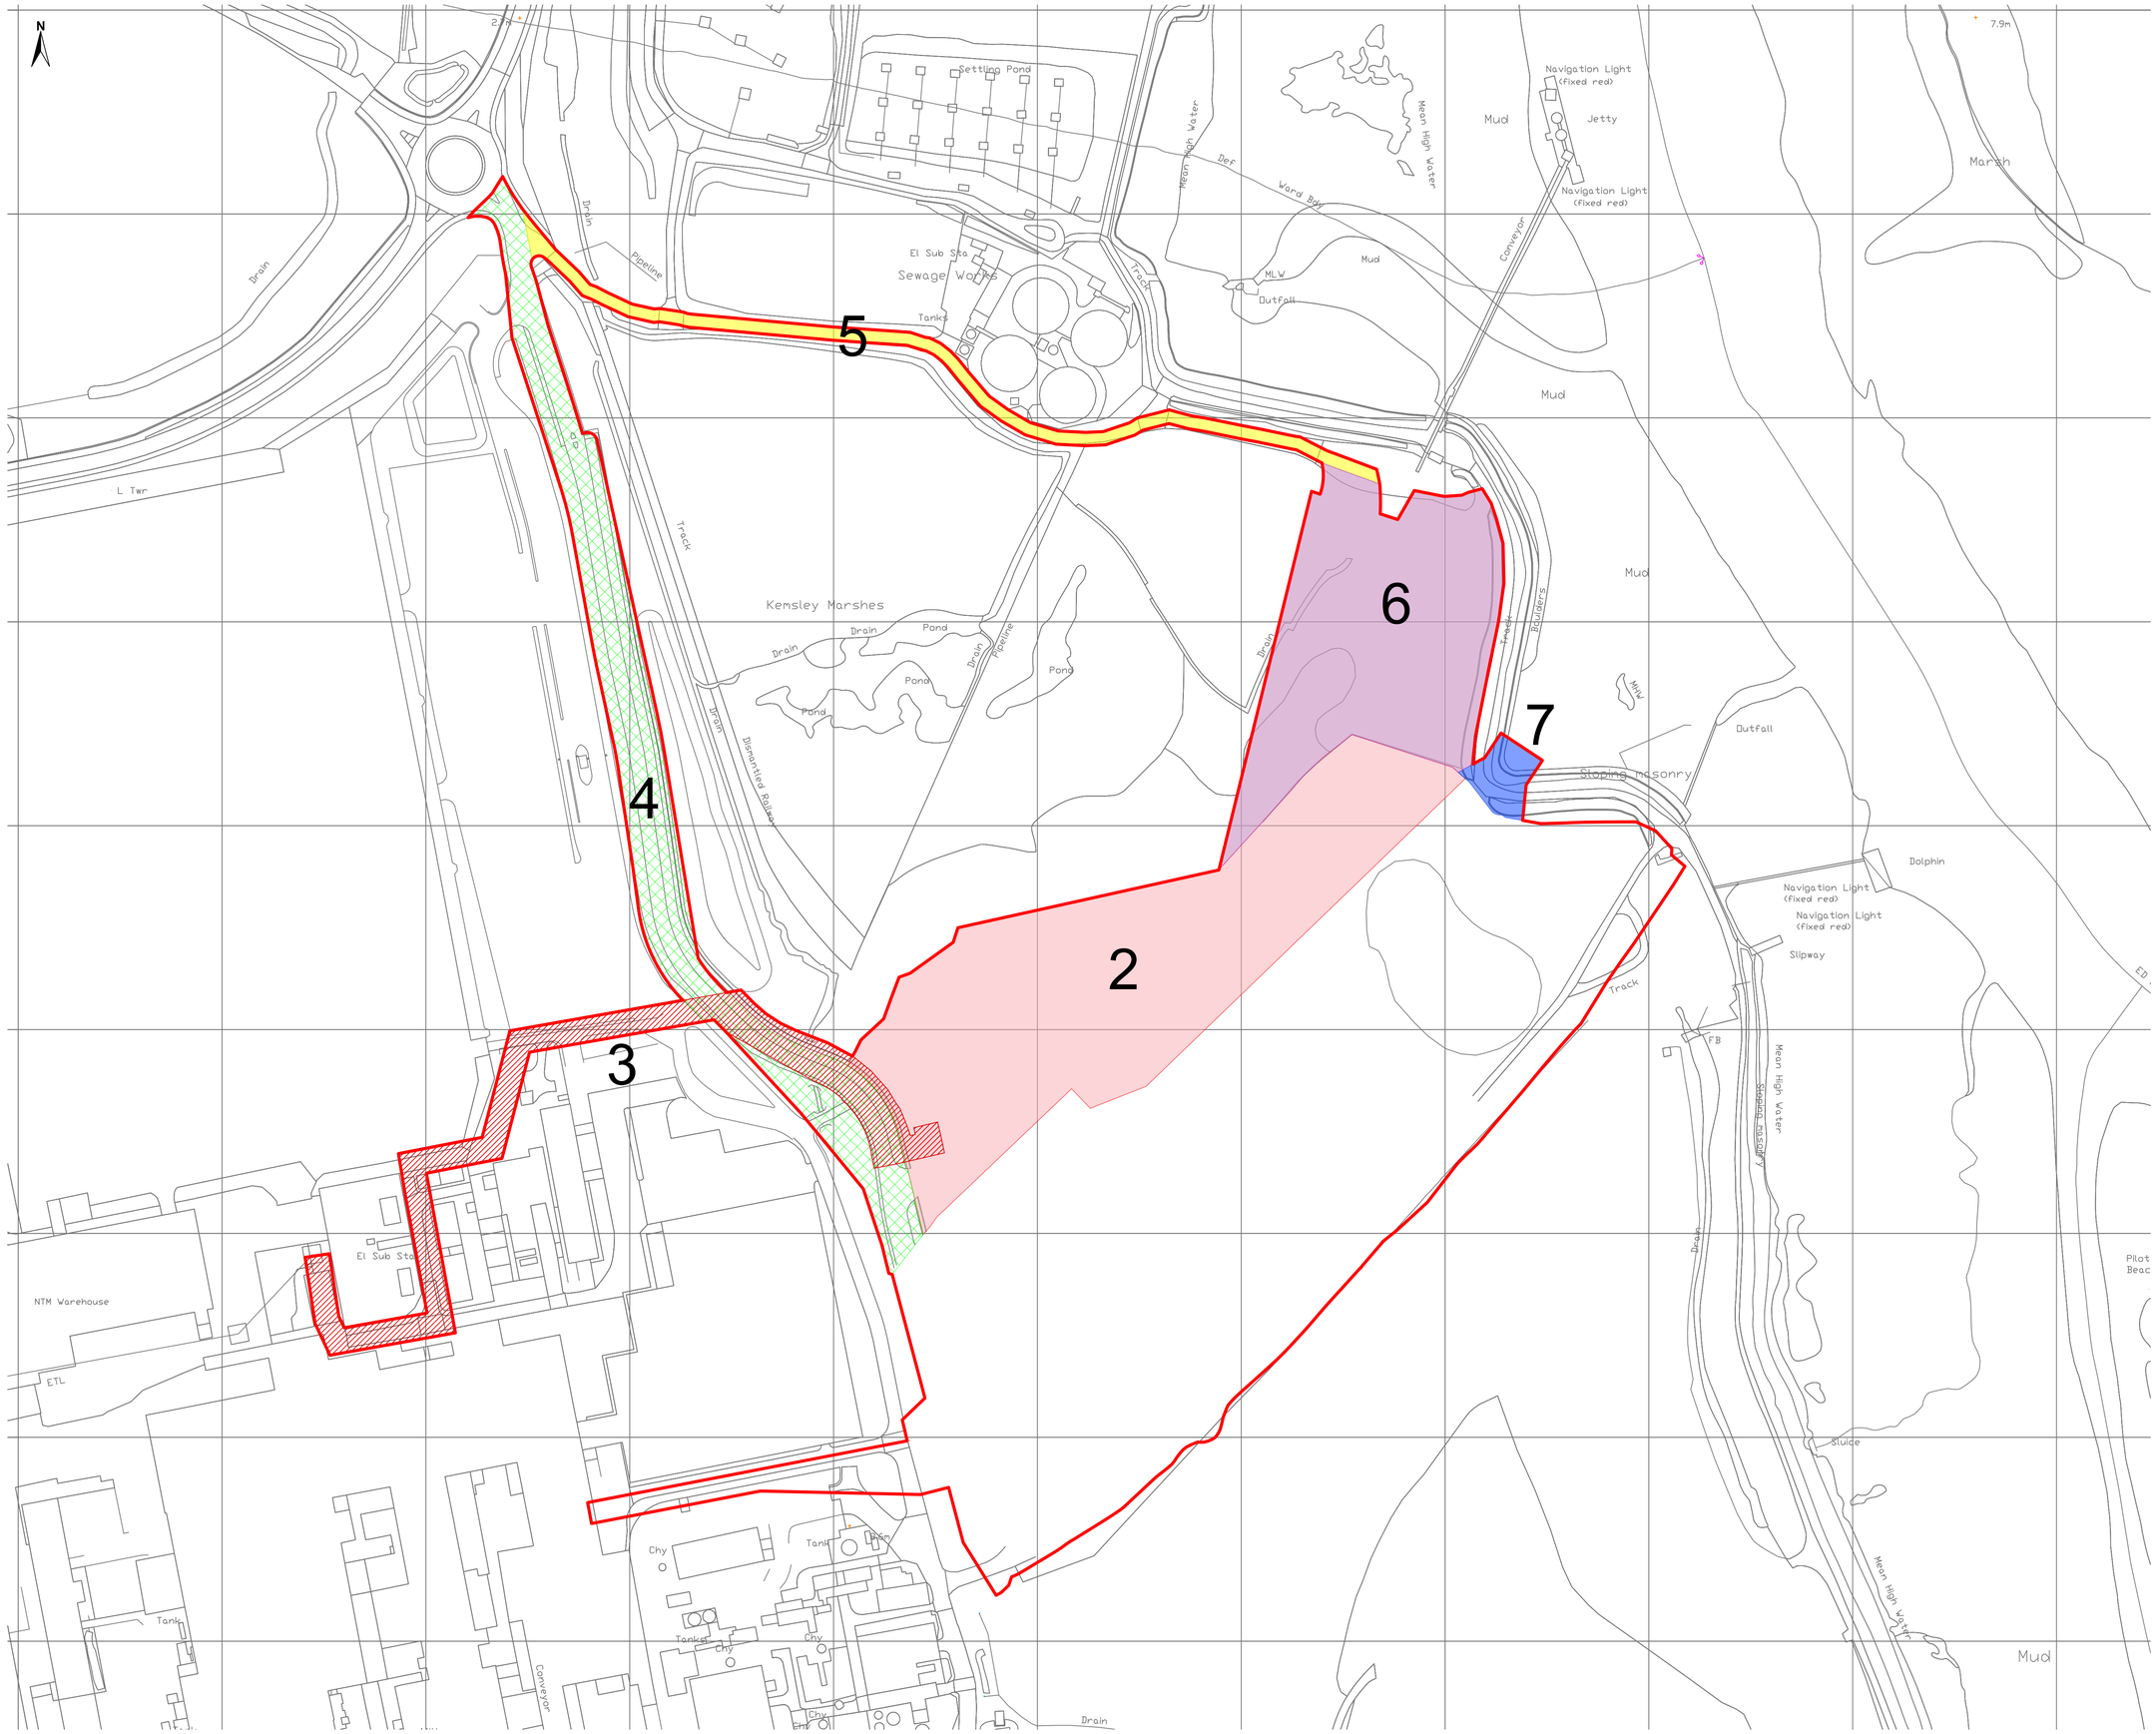

Legend

- Order Limits
- Works Area 2 Limits
- Works Area 3 Limits
- Works Area 4 Limits
- Works Area 5 Limits
- Works Area 6 Limits
- Works Area 7 Limits

© 2018 RPS Group

Notes
1. This drawing has been prepared in accordance with the scope of RPS's appointment with its client and is subject to the terms and conditions of that appointment. RPS accepts no liability for any use of this document other than by its client and only for the purposes for which it was prepared and provided.
2. If received electronically it is the recipients responsibility to print to correct scale. Only written dimensions should be used.

20 Western Avenue, Milton Park, Abingdon, Oxfordshire, OX14 4SH
T: +44(0)1235 821 888 E: rpsox@rpsgroup.com F: +44(0)1235 834 698

Client Wheelabrator Technologies Inc

Project K3 and WKN DCO

Title WKN Works Plan

Scale 1: 1,500 @ A1
0 30 60 90 120 Metres

Status	Drawn By	PM/Checked By
DEADLINE 2 VERSION	CR	TS
Job Ref		Date Created
OXF9812		MARCH 2020
Document Reference		Document Number
9812-0060-007		5.5b

Crown Copyright, All rights reserved. 2020 License Number 0100031673.