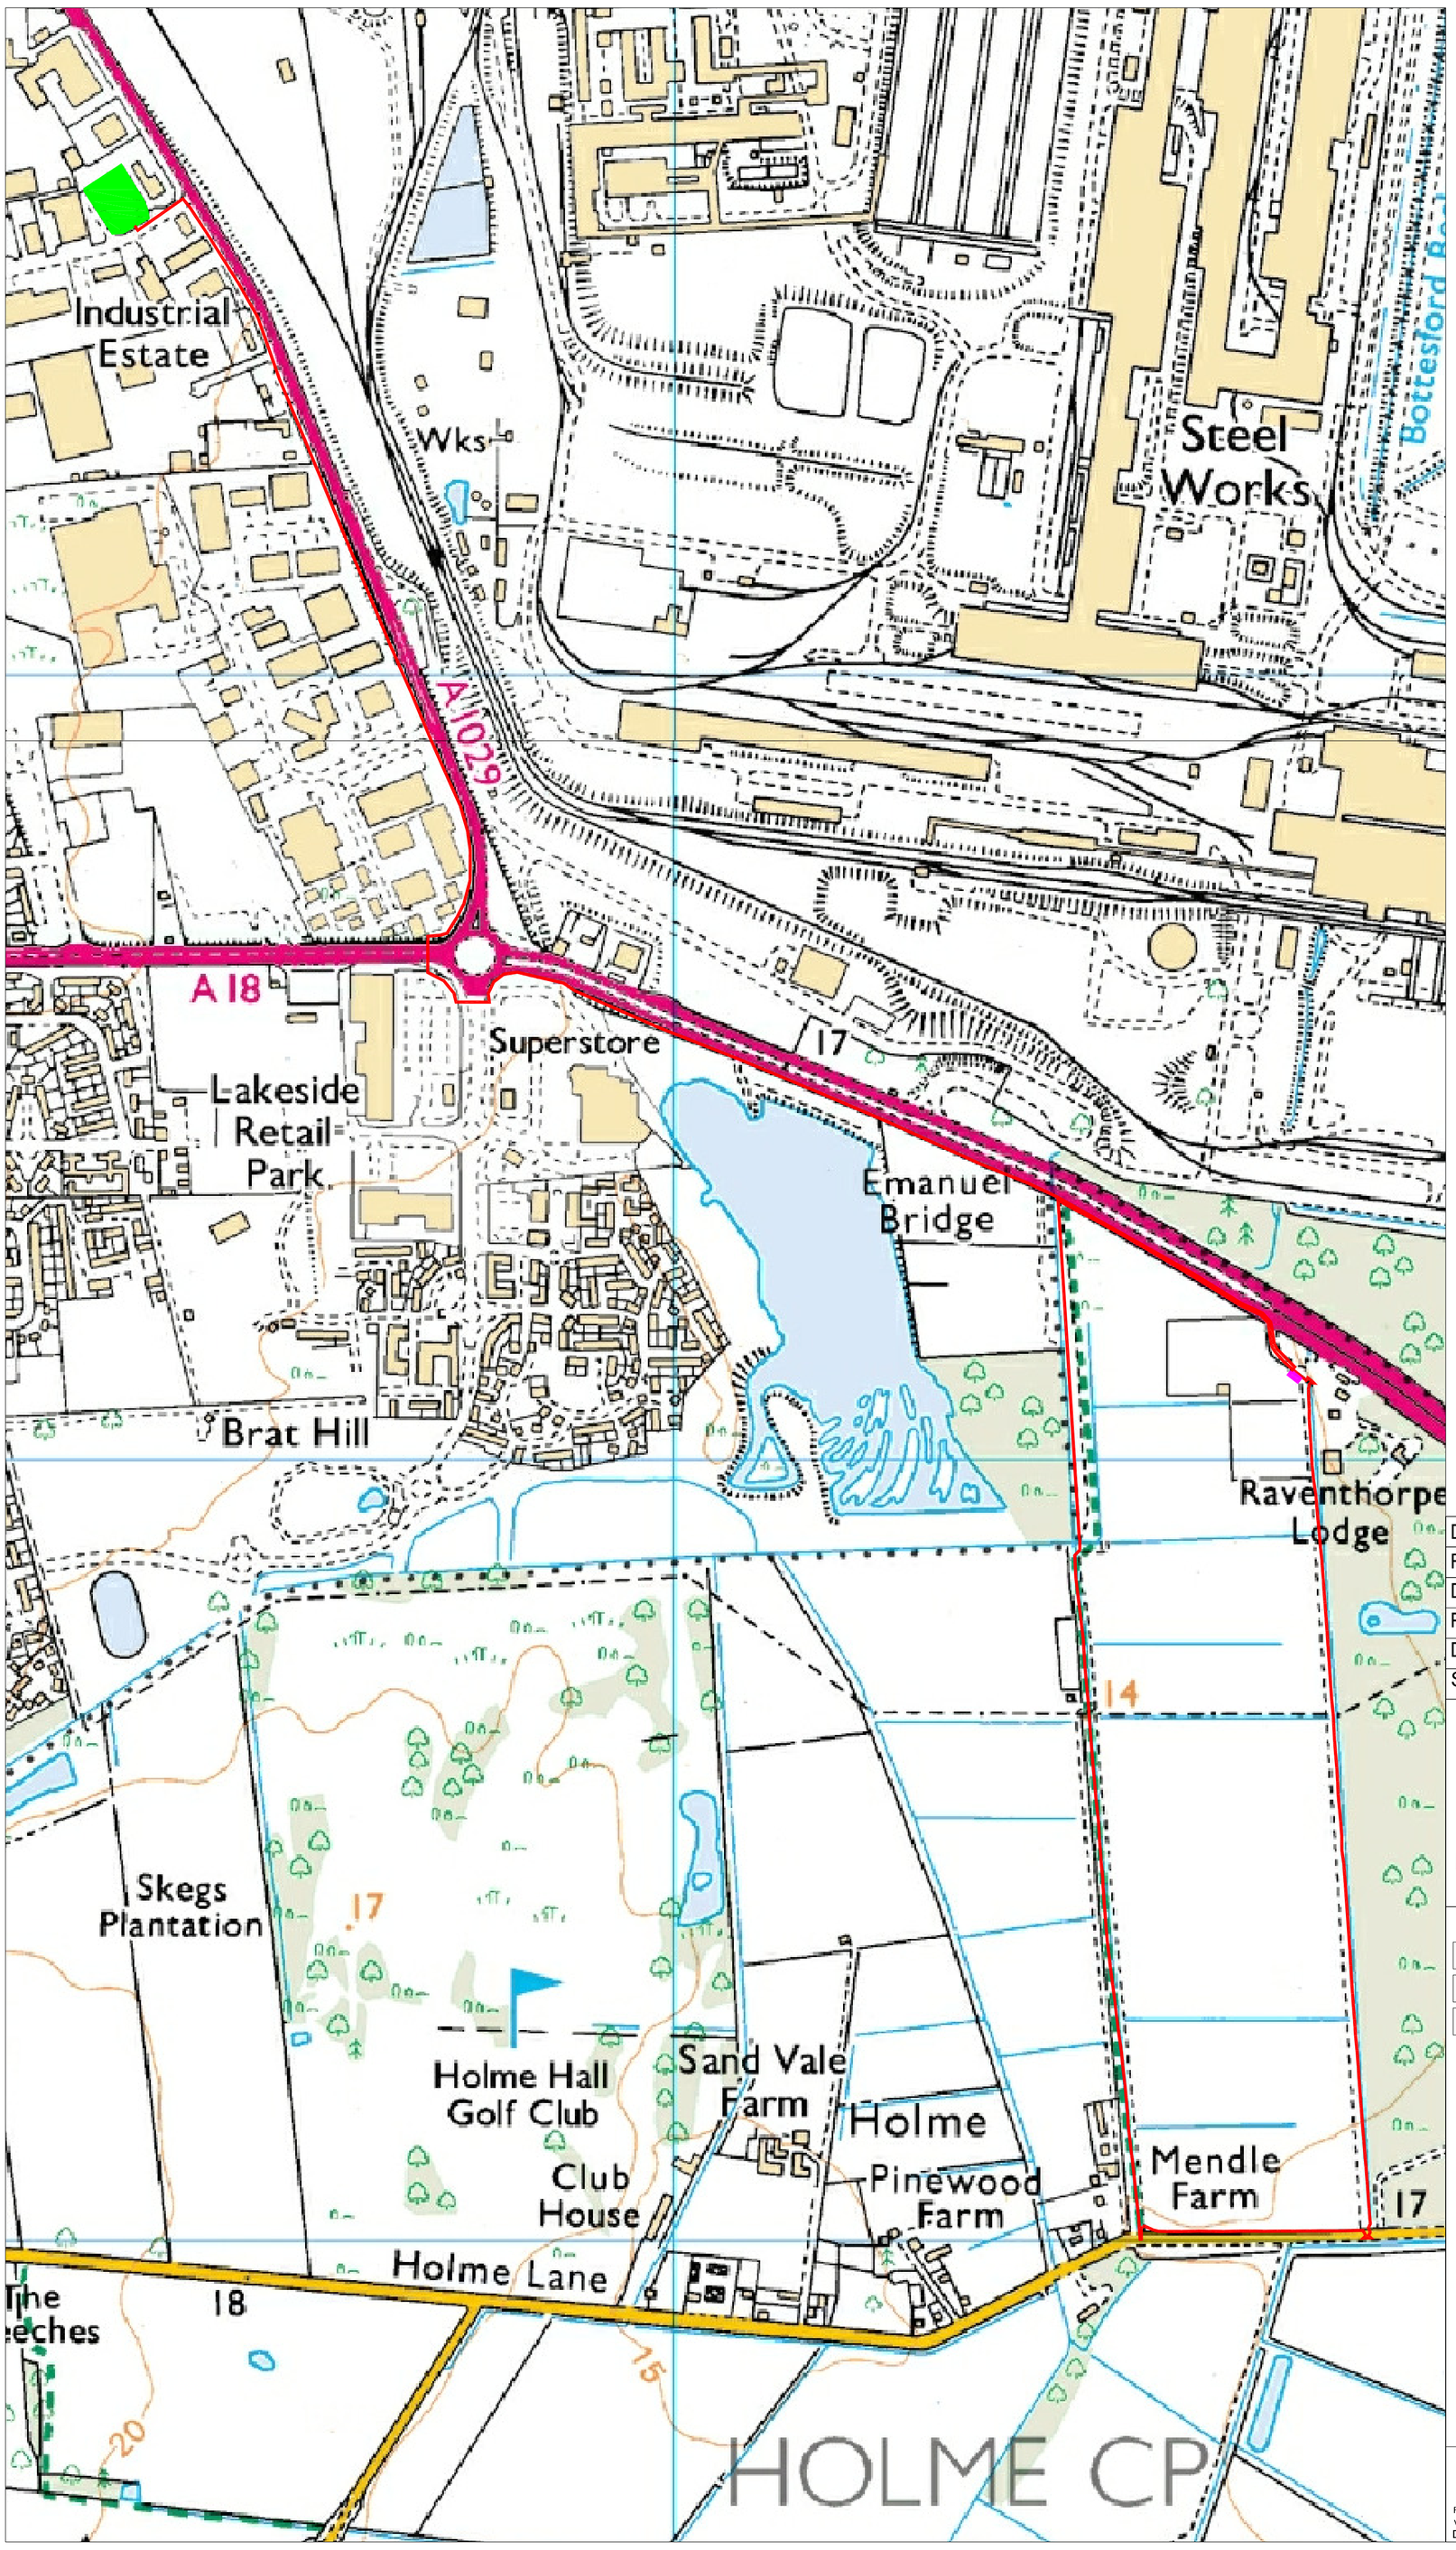

Drawing No:	1441-2300
Revision:	V2
Date:	20 April 15
Project:	Sweeting Thorns Solar
Drawing Title:	Location Plan Extra Detail
Scale:	1:5,000 @ A1

N

aardvark
environment matters

Aardvark EM Limited
Higher Ford Wiveliscombe
Taunton Somerset TA4 2RL
Tel: 01984 624989
Fax: 01984 623912
environment@aardvarkem.co.uk
www.aardvarkem.co.uk

Key:

- Application Boundary Including Private Cable Route
- Onsite Substation
- Point of Connection to the National Grid

File:\\AARDVARK-3\Nick E\Data 2014\1441 Elgar Byrne - Sweetingsthorn (Sand Vale Farm), Scunthorpe\CAD Drawings\Location Plan.dwg
Drawn By: JS Checked By: NL ☑

AMENDED