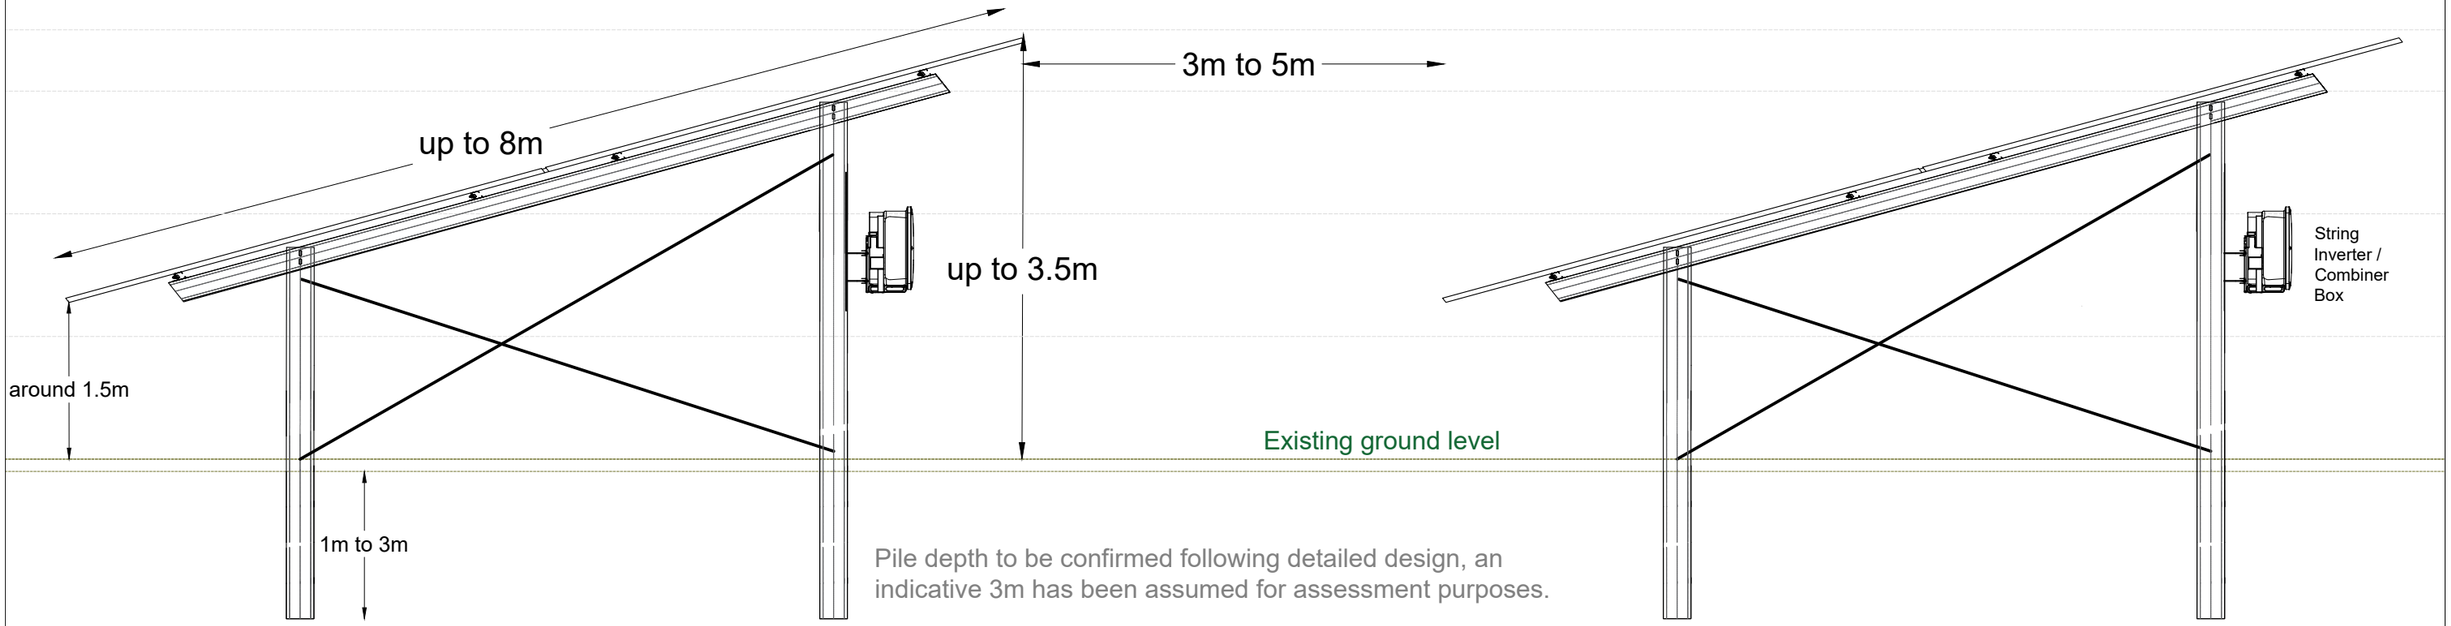

Pile depth to be confirmed following detailed design, an indicative 3m has been assumed for assessment purposes.

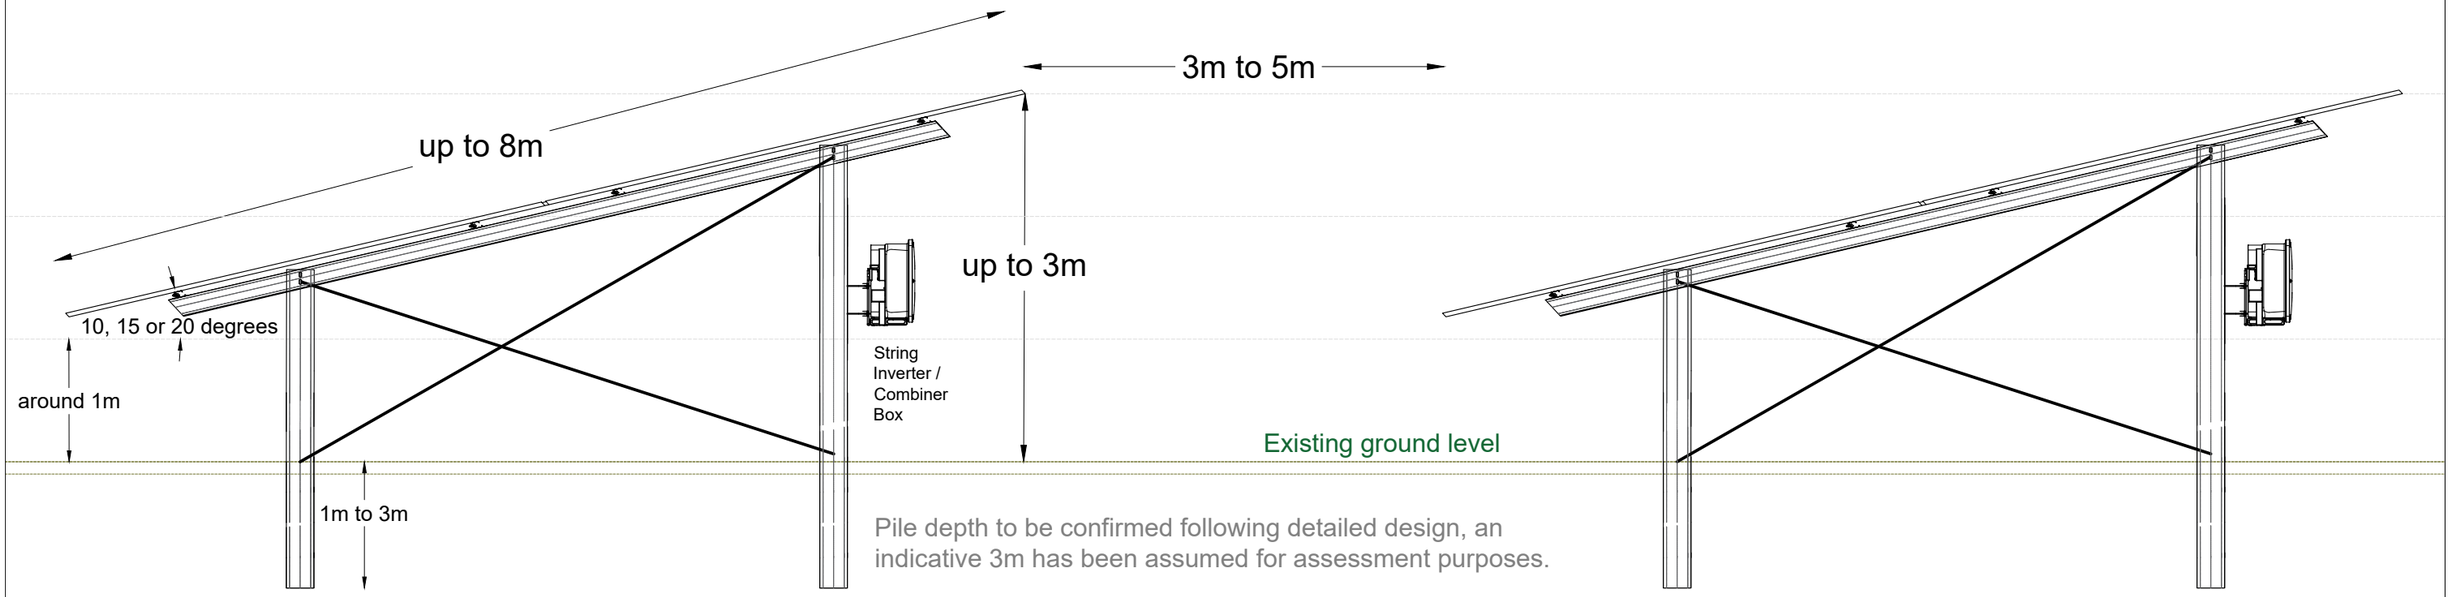

Pile depth to be confirmed following detailed design, an indicative 3m has been assumed for assessment purposes.

NOTES: *Plan is indicative and subject to detailed design. The infrastructure within the plan represents a worse-case scenario in terms of scale and design and has been accordingly assessed within the ES documentation*

DCO Document Reference: 6.2.4
APFP Regulation: (5)(2)(o)

Figure 4.4
Solar Panel Elevations

0m 2m

Scale: 1: 50 @ A3

Drawn by:	Checked by:	Approved by:
MW		

Ref: 6945_T0086_02 **Date:** January 2023

ecotricity

If printed this document will be considered UNCONTROLLED