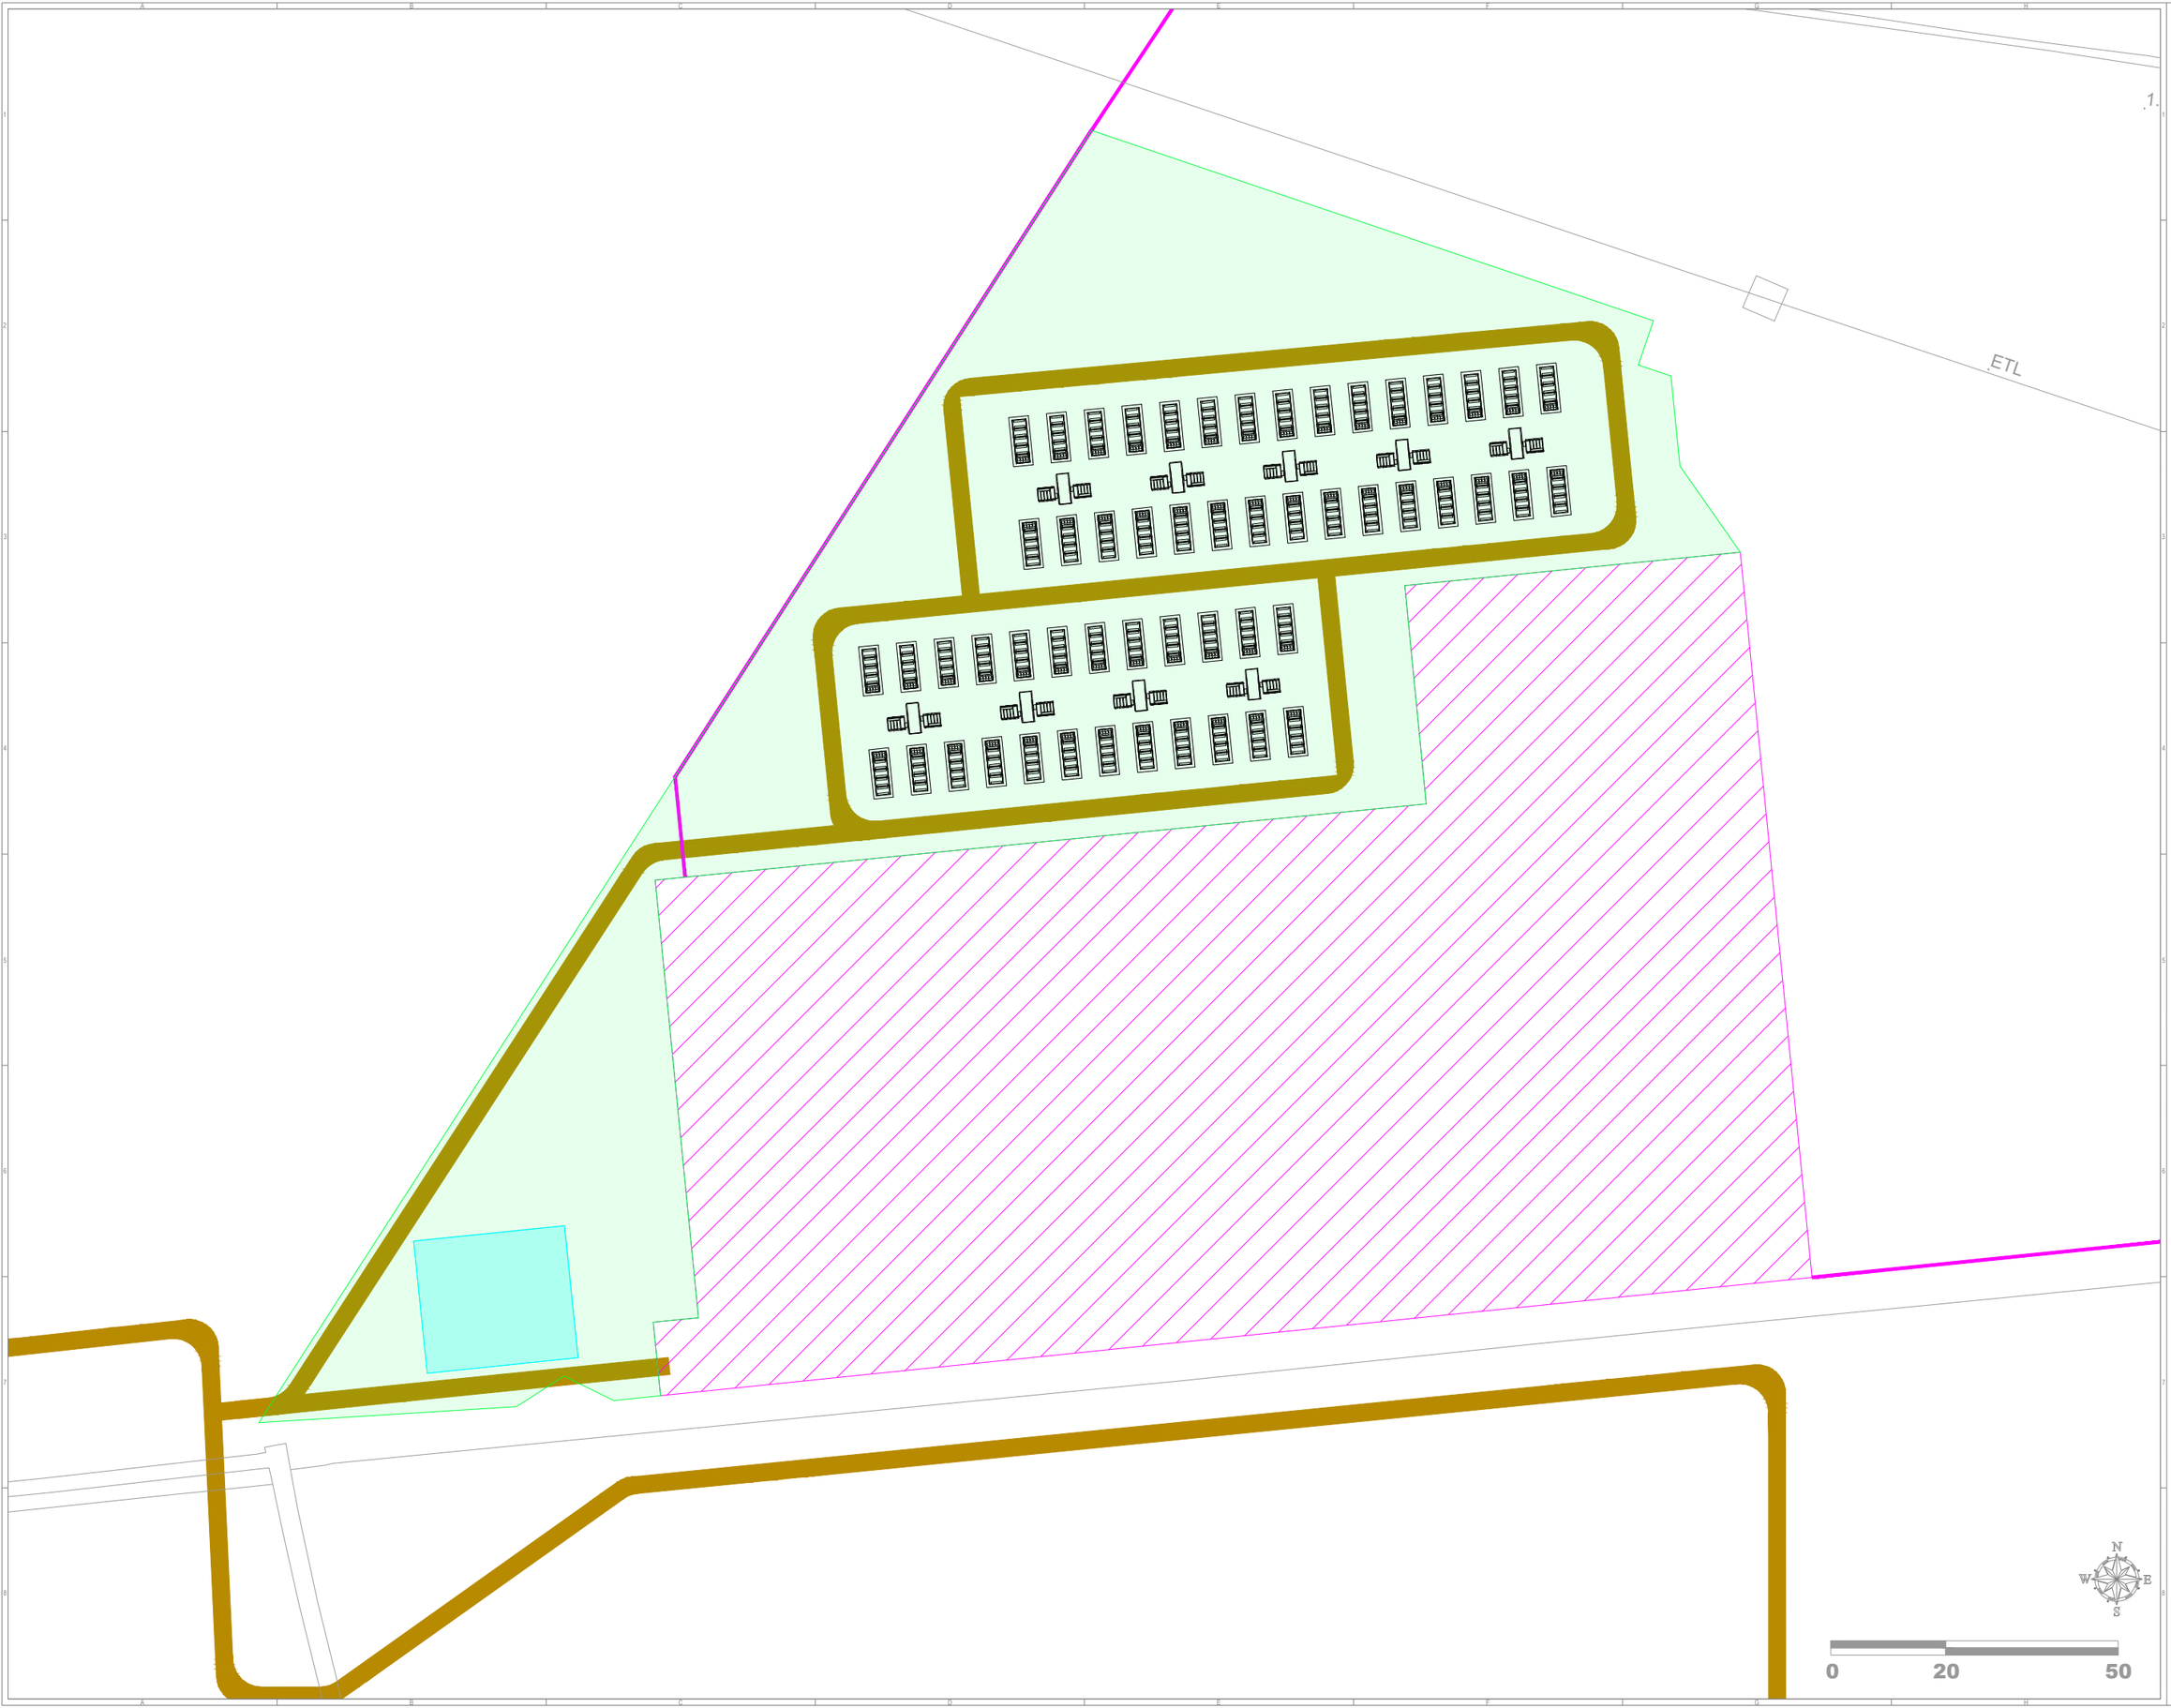

General Legend:	
	Order Limits
	Fence
	Battery Energy Storage Area
	Battery Energy Storage Unit
	Conversion Unit
	Electrical Substation
	Maintenance Track
	High Voltage Electricity Cable
	Firefighting Water Supply

Project:	West Burton Solar Project
Project Location:	Land at Bellwood Grange Farm, Brampton Lincolnshire, LN1 2EG, England
Ownership:	West Burton Solar Project Limited
Document Title:	Figure 4.4 West Burton Energy Storage,Illustrative Layout Plan Document Ref: APP/WB6.4.4.4 APFP Regulation: 5(2)(a)
Sheet format:	A3 "420 x 297"
Scale:	1:1000

Document revisions					Comments
v.1	02/02/2023	A.A			Layout for Submission

Company:

Island GREEN POWER

Island Green Power UK Limited
Unit 20.2, Coda Studios
189 Munster Road, London SW6 6AW

©Crown Copyright and database rights 2022 OS Licence no. 100019980