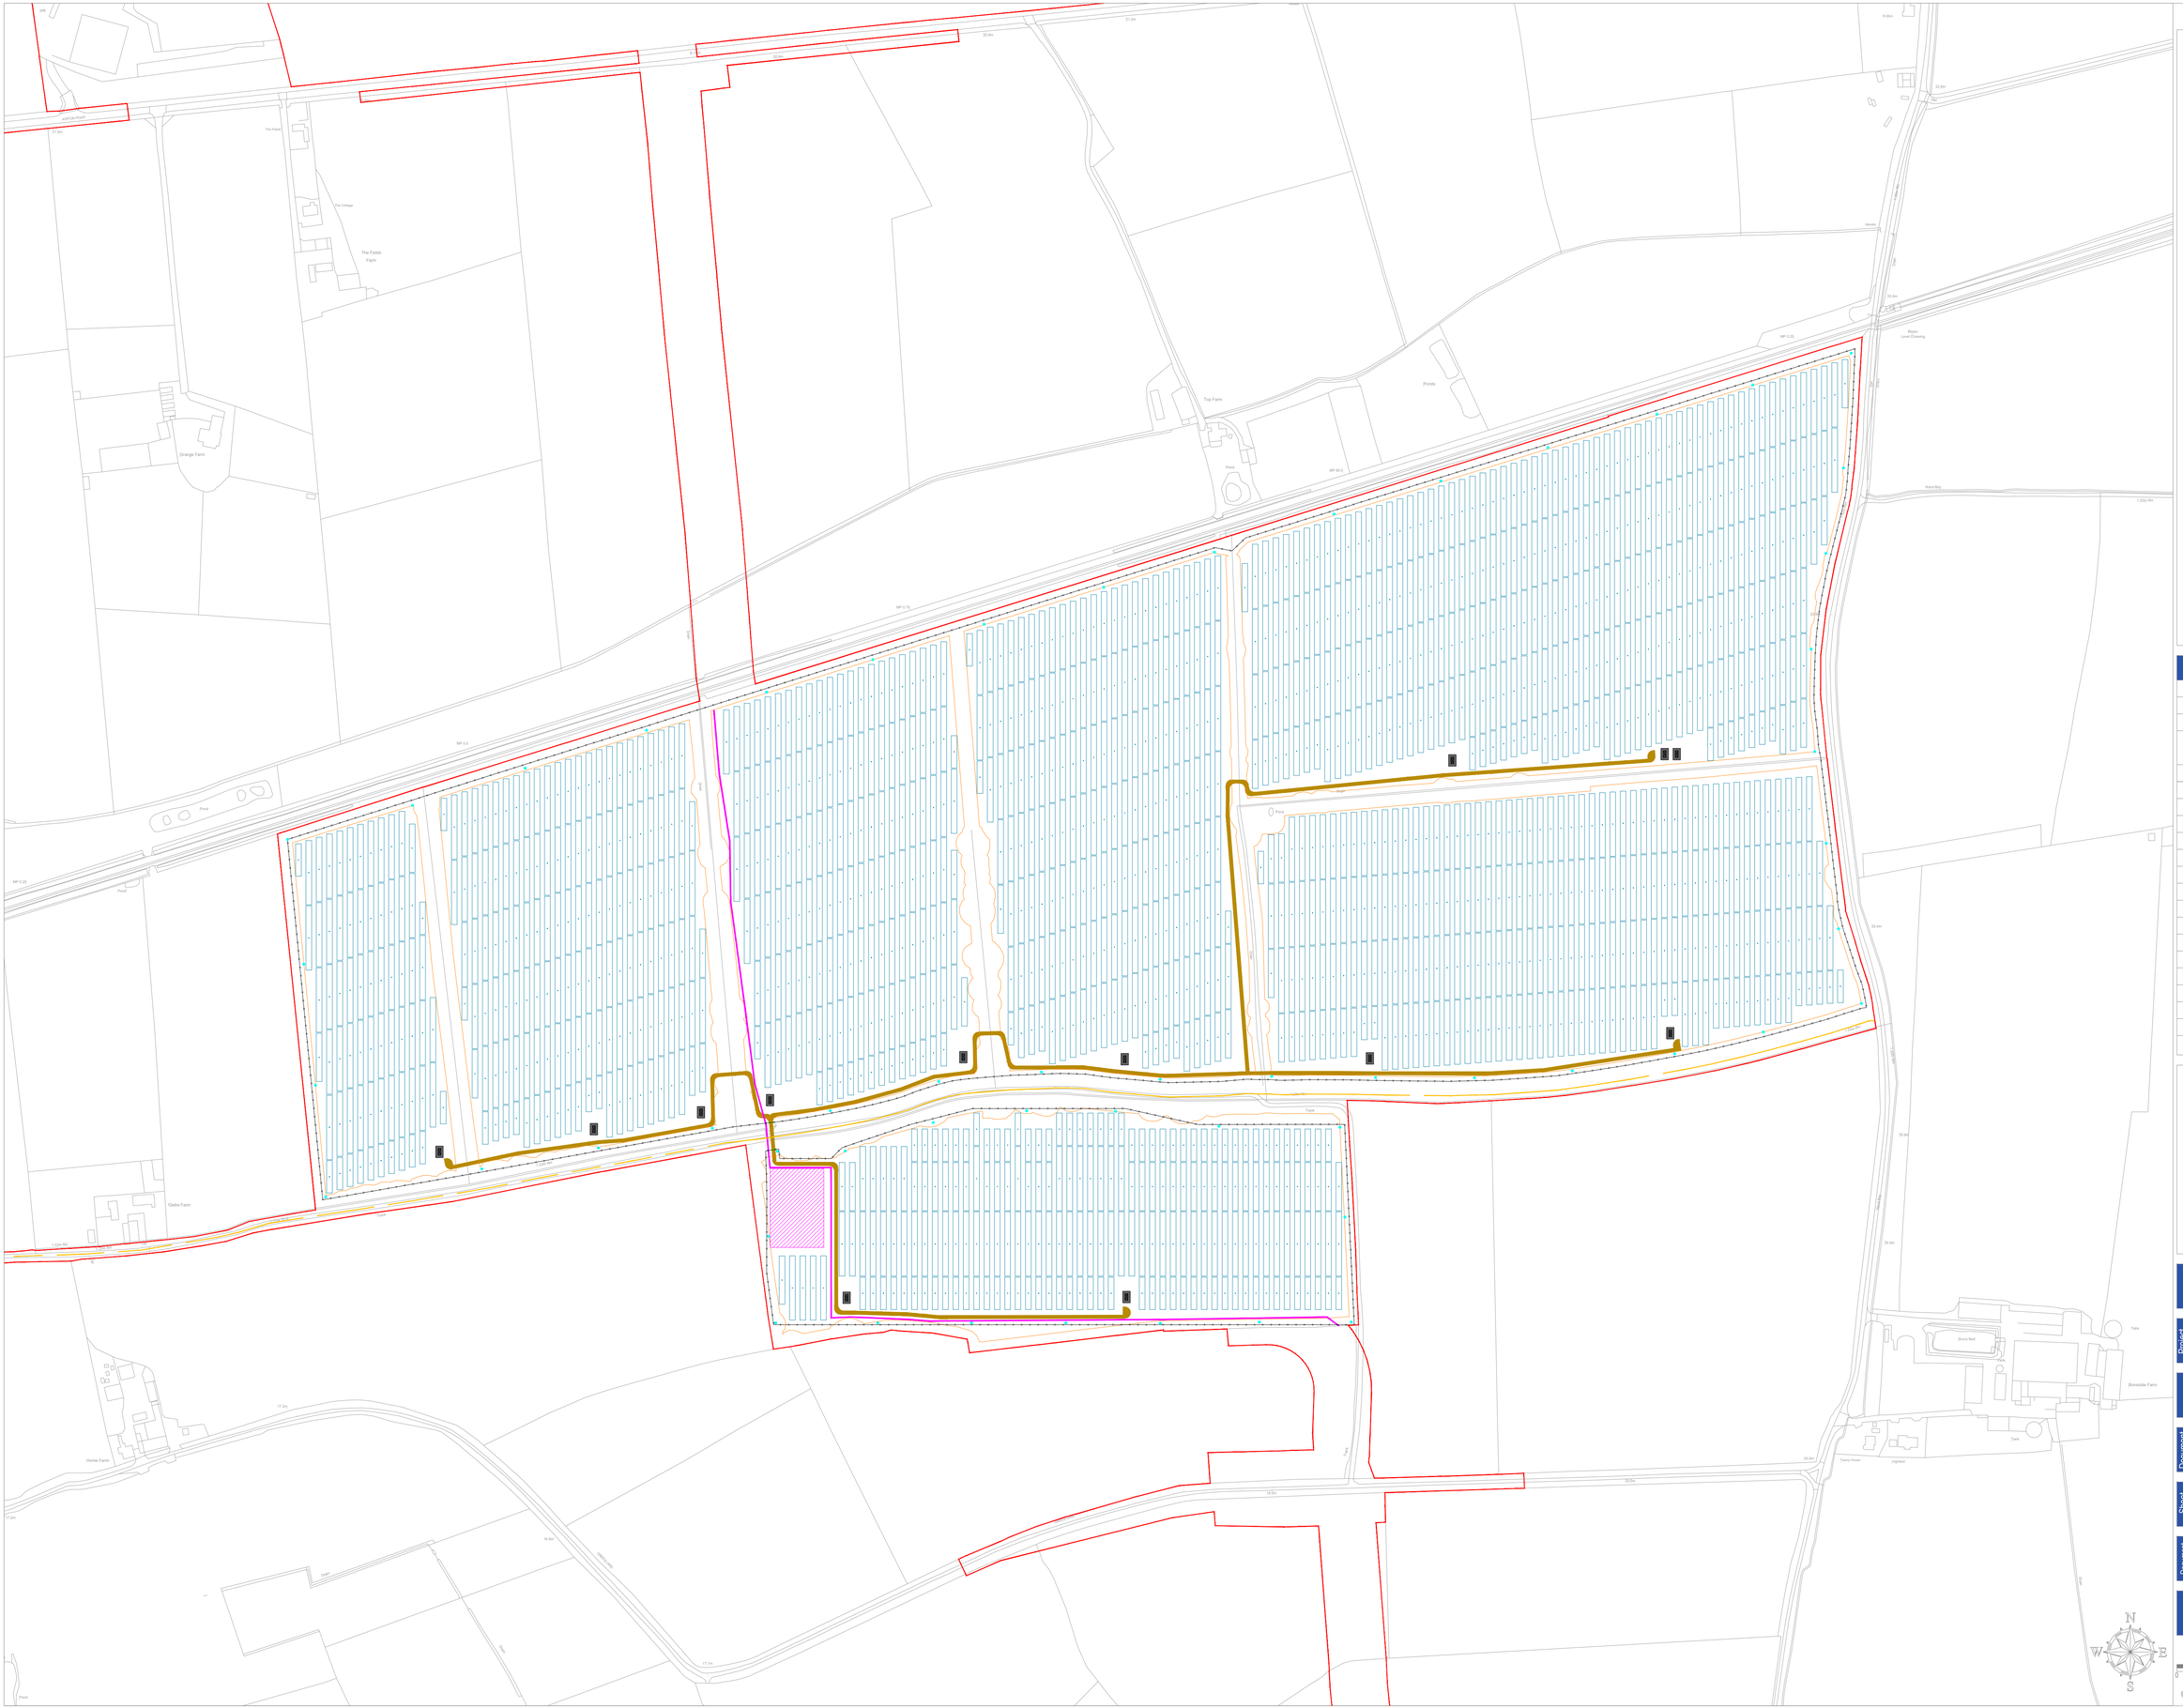

General Legend:

	Order Limits
	Fence
	Potential Development Area
	Mounting Structures and Solar PV Modules
	Conversion Units
	Electrical Substation
	High Voltage Electricity Cable
	Maintenance Tracks
	Gates
	Site Access
	PRoW
	CCTV

Project:	Cottam 3B PV Solar Farm
Project Location:	Land by Station Rd, Blyton, Gainsborough, Lincolnshire, DN21 3LE, England
Ownership:	Cottam Solar Project
Document Title:	Figure 4.7 Illustrative Site Layout Plan Cottam 3b (APP/C6.4.4.7) (APFP Regulation 5(2)(a))
Sheet format:	A1 "841 x 594"
Scale:	1:2500

Document amendments:				Comments:
v.2	12/05/2022	A.A		Updated layout.
v.3	05/08/2022	A.A		Final layout.
v.4	31/08/2022	A.A		Updated Red Line
v.5	20/12/2022	A.A		Layout for Submission
v.6	03/01/2023	A.A		Layout for Submission

Company: Island GREEN POWER www.islandgp.com

Island Green Power UK Limited
Unit 20.2, Coda Studios
189 Munster Road, London SW6 6AW

0 25 50 100 200

©Crown Copyright and database rights 2022 OS Licence no. 100019980