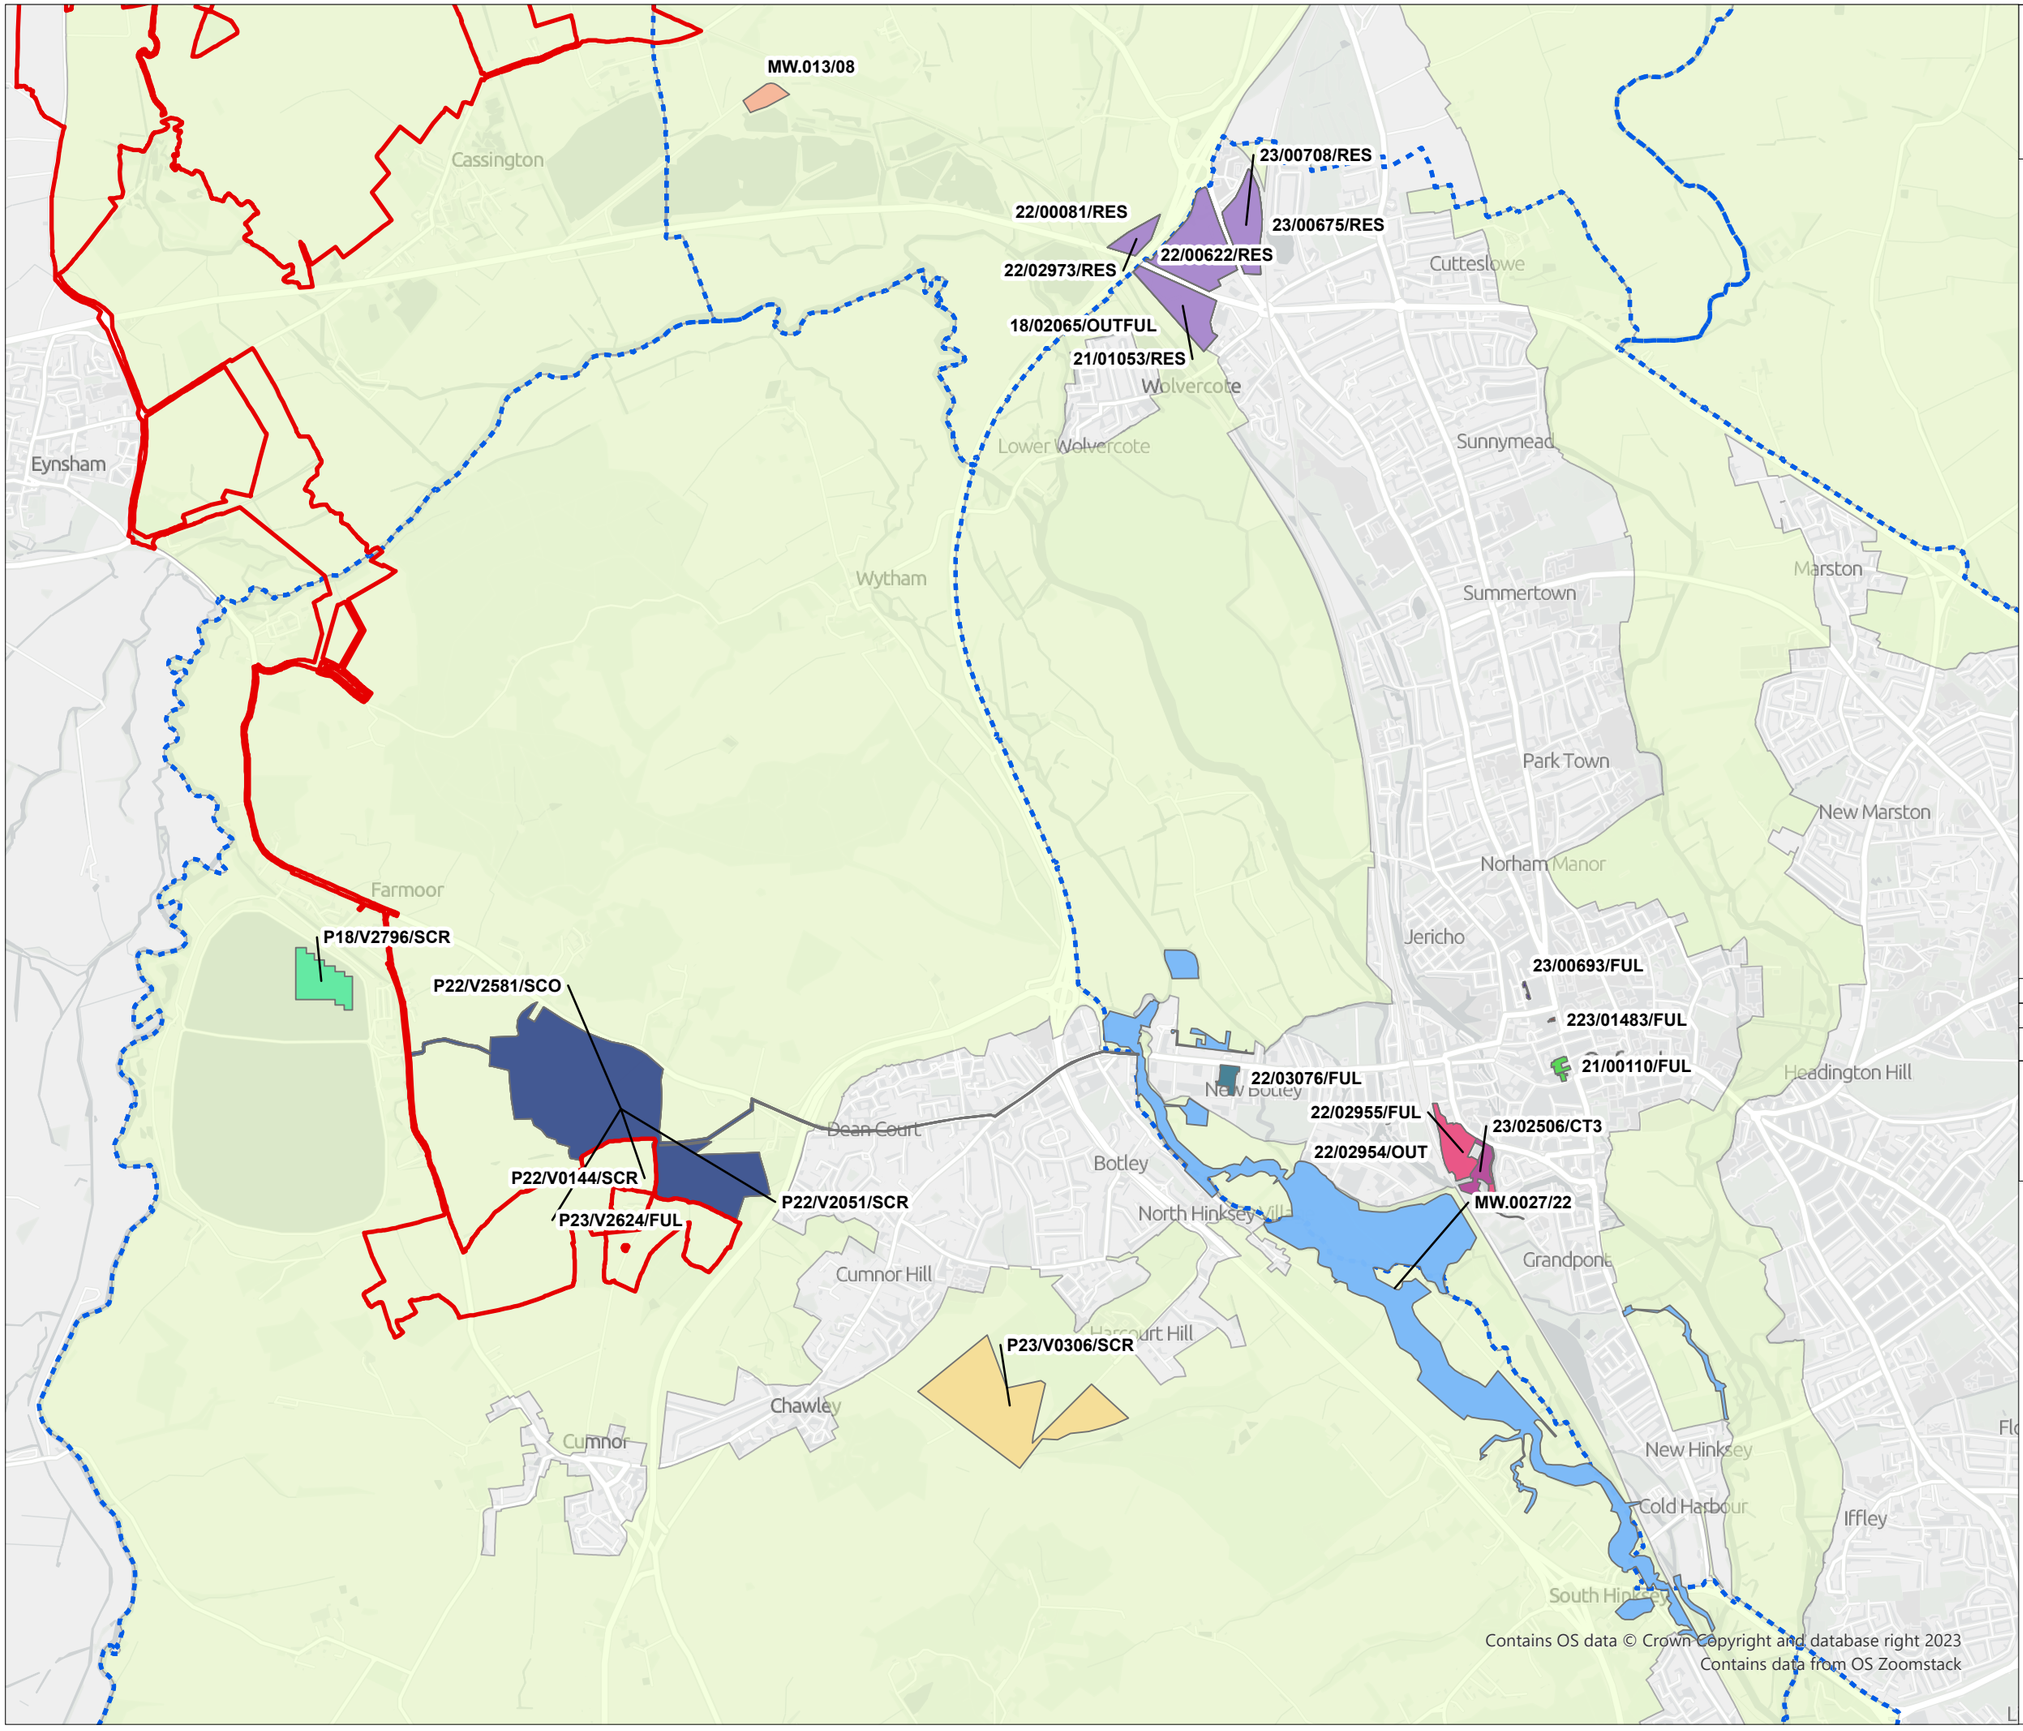

© 2024 RPS Group

Notes
1. This drawing has been prepared in accordance with the scope of RPS's appointment with its client and is subject to the terms and conditions of that appointment. RPS accepts no liability for any use of this document other than by its client and only for the purposes for which it was prepared and provided.
2. If received electronically it is the recipients responsibility to print to correct scale. Only written dimensions should be used.

Legend

- Order Limits
- Local Authority Boundary
- Green Belt
- 18/02065/OUTFUL; 21/01053/RES; 22/00081/RES; 22/00622/RES; 22/02973/RES; 23/00708/RES; 23/00675/RES
- 21/00110/FUL
- 22/02954/OUT
- 22/02955/FUL
- 22/03076/FUL
- 223/01483/FUL
- 23/00693/FUL
- 23/02506/CT3
- MW.0027/22
- MW.013/08
- P18/V2796/SCR
- P22/V0144/SCR; P22/V2051/SCR; P23/V2624/FUL; P22/V2581/SCO
- P23/V0306/SCR

Rev	Description	By	CB	Date

PHOTOVOLT DEVELOPMENT PARTNERS

rps

Client: PVDP

Project: Botley West Solar Farm

Title: Cumulative Developments - Vale of White Horse and Oxford City

Status	Drawn By	PM/Checked By
FINAL	MS	MB
Drawing Number	**Scale @ A3**	**Date Created**
EN010147/APP/6.5	1:32,000	NOV 2024

Figure Number: **19.3**

Rev: **4**

rpsgroup.com
20 Western Avenue, Milton Park, Abingdon, Oxfordshire, OX14 4SH
T: +44(0)1235 821 888 E: rpsox@rpsgroup.com

P:\eur-mpfs-02.eur.rpsgroup.com\Projects\12426 Proposed DCO Scale Solar Development 860mw\Tech\Drawings\12426-0053-08.aprx