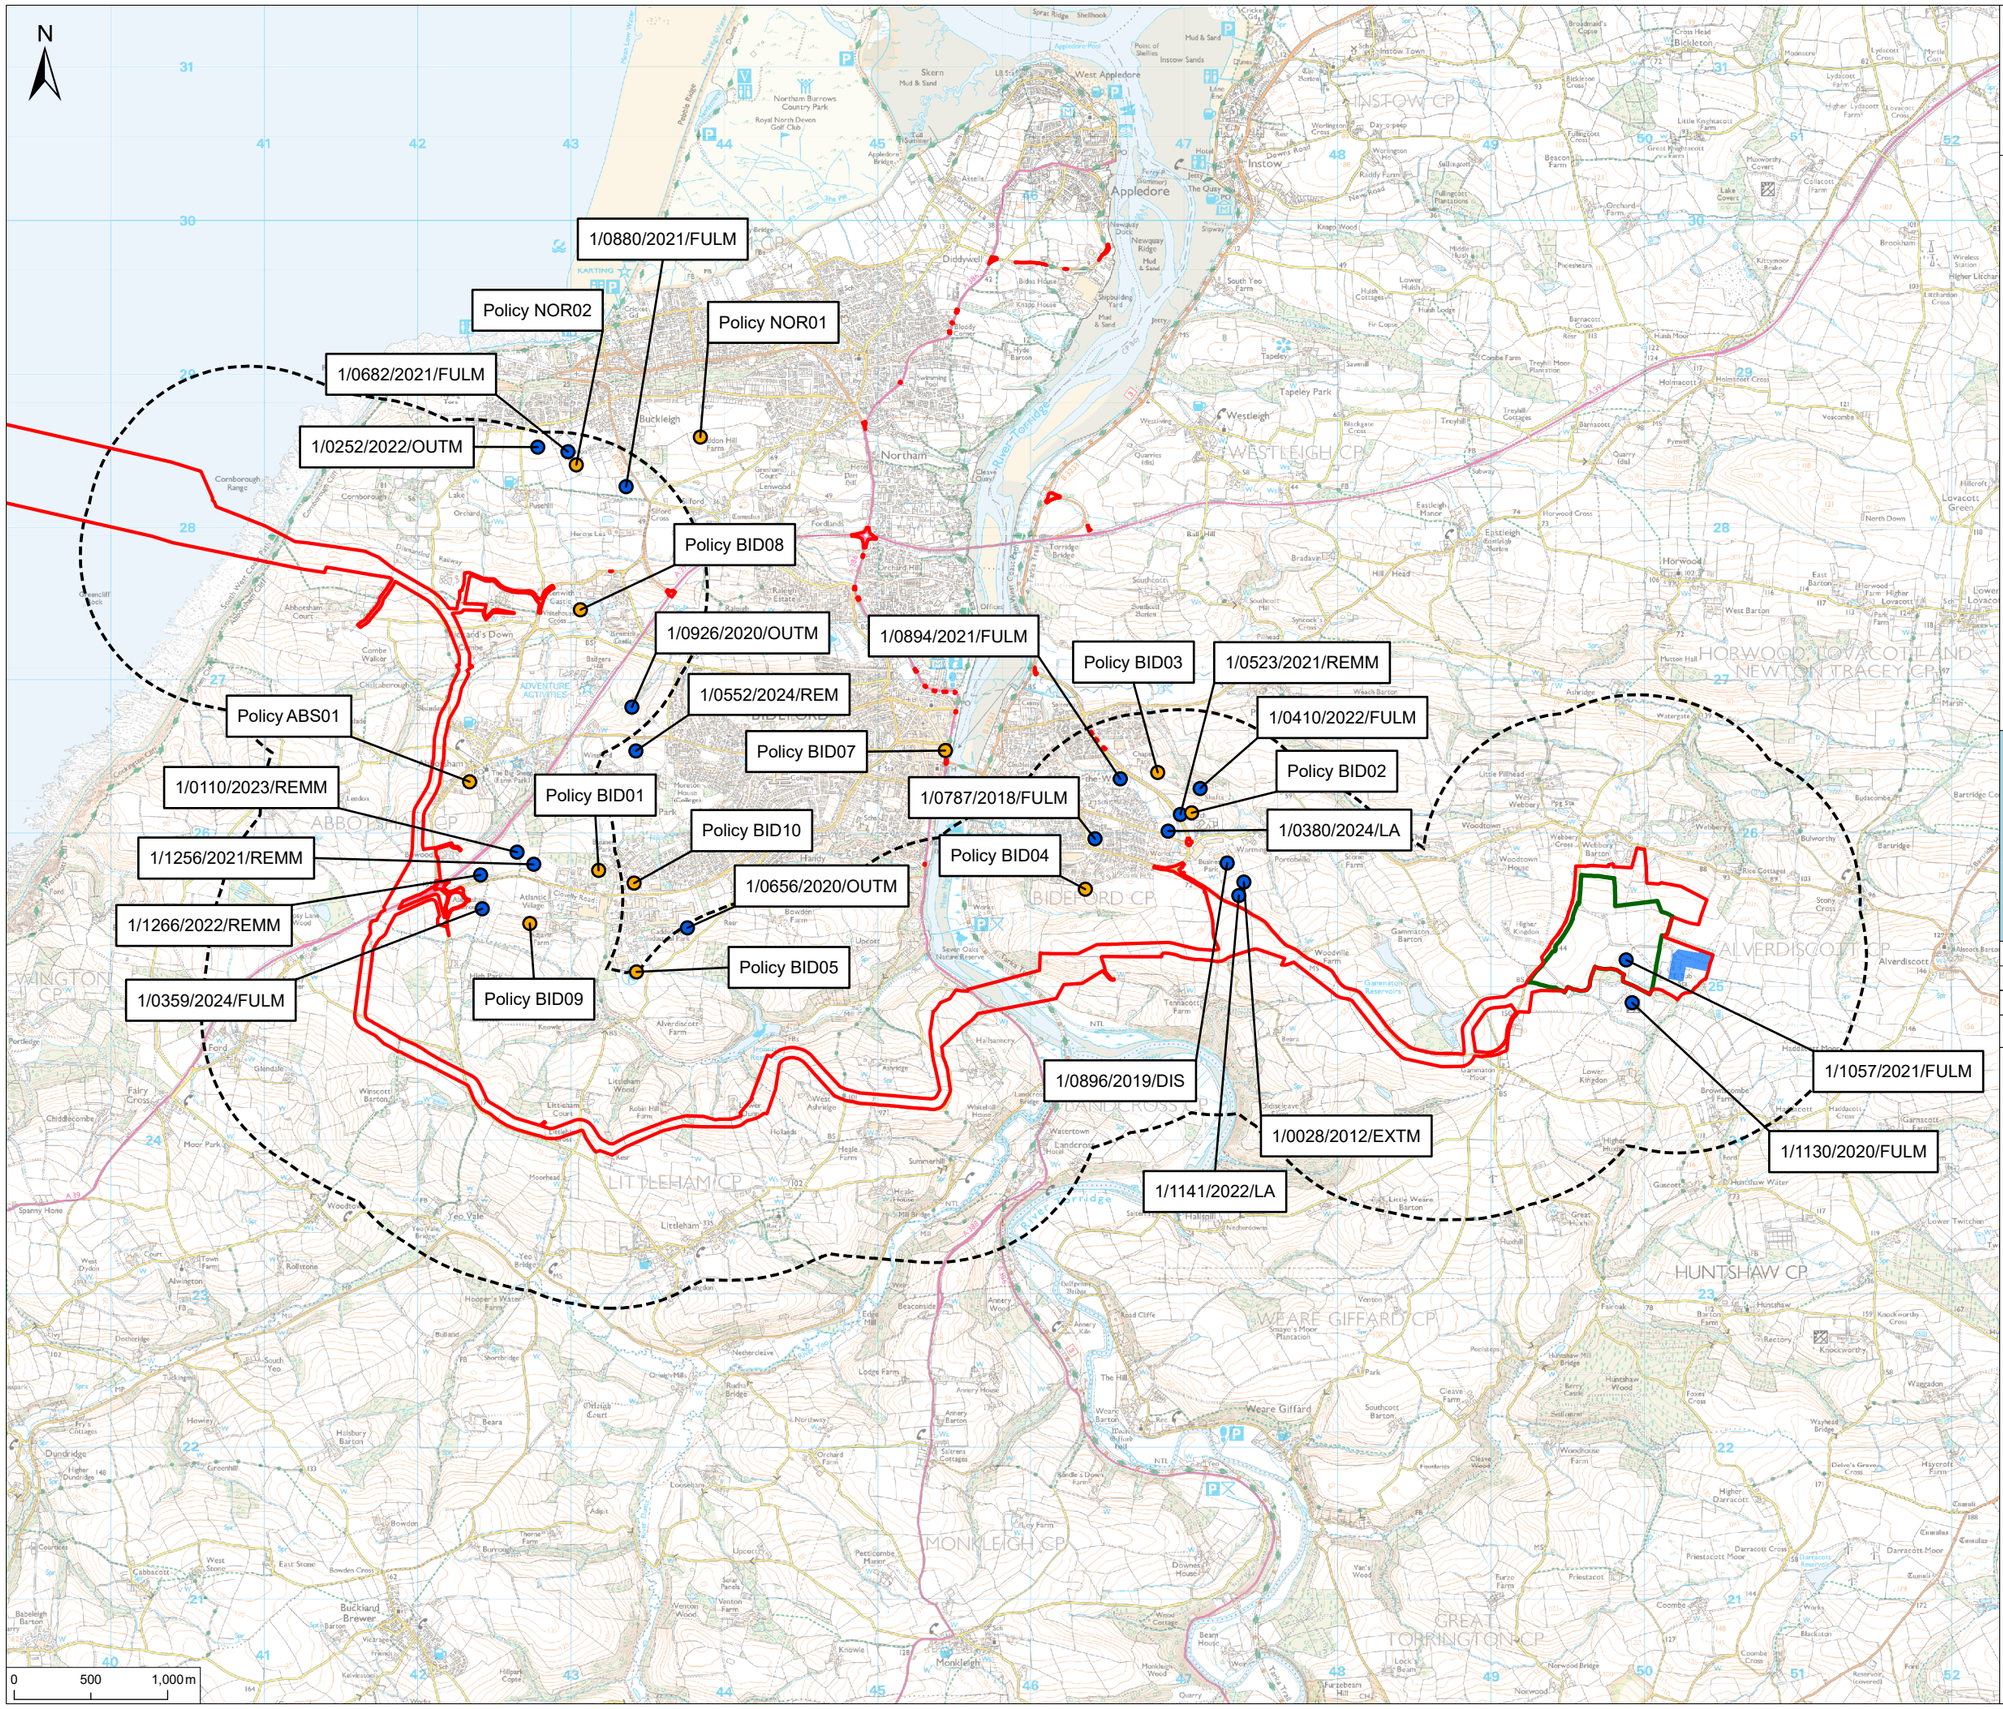

Notes
1. This plan is scaled at paper size A3. If received electronically it is the recipients responsibility to print to the correct scale. Only written dimensions should be used.

Legend

- Order Limits
- Converter Site
- 1km Cable Route Buffer
- Alverdiscott Substation Connection Development

CEA Data Source

- Torridge District Council
- North Devon and Torridge Local Plan 2011 - 2031: Allocated Sites

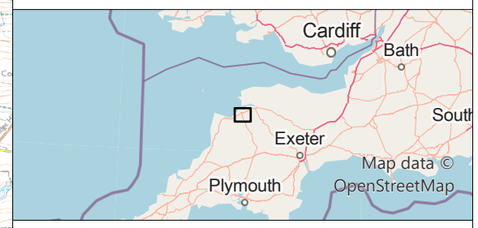

Rev	Description	By	CB	Date
P01	FINAL	SHB	JT	11.11.24

Client: Xlinks 1 Limited

Project: Xlinks' Morocco-UK Power Project

Title: Cumulative Developments Screened into the Hydrology and Flood Risk Assessment

APFP Reg: 5(2)(a)

Status: FINAL

Scale @ A3: 1:40,000

Date Created: Nov 2024

Figure Number: **3.9**

Rev: **P01**

www.xlinks.co

P:\eur-mpfs-02.eur.rpsgroup.com\Projects\11809 Xlinks Alverdiscott\Tech\Drawings\11809-0294-03.aprx

© Crown copyright, All rights reserved. 2024 License number 0100031673,10001998,100048492. Contains Ordnance Survey data © Crown copyright and database right 2024.