


ELEVATION LOOKING EAST
1:500

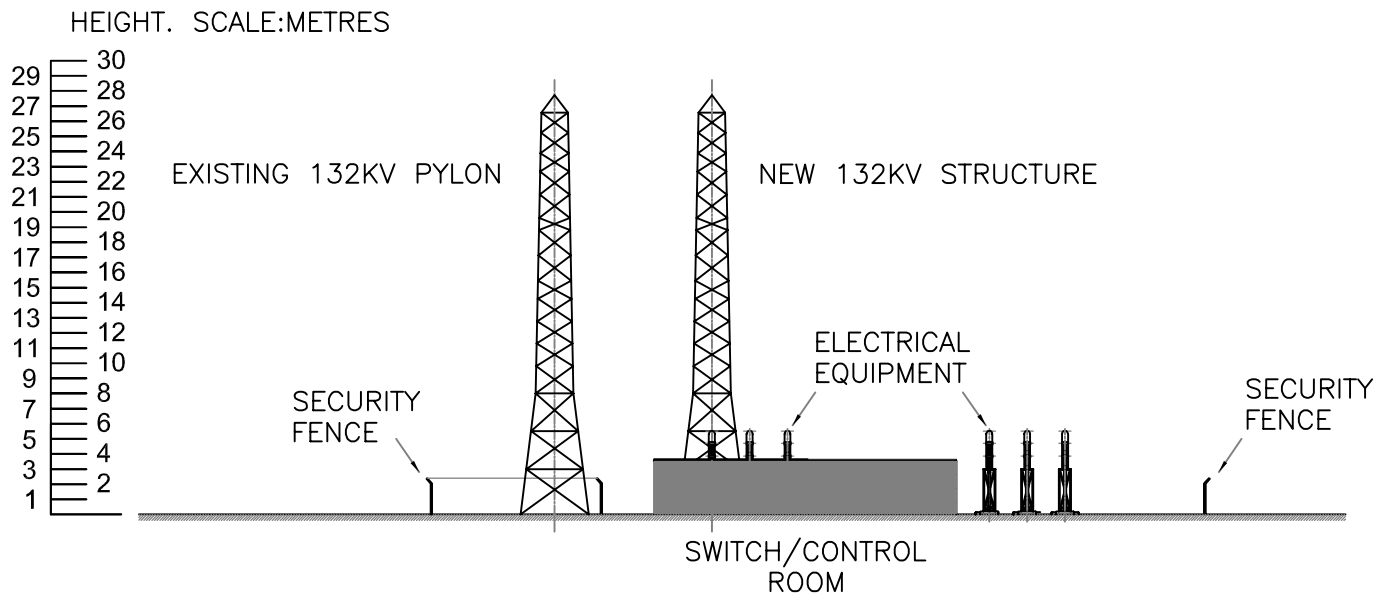


ELEVATION LOOKING WEST
1:500




ELEVATION LOOKING SOUTH
1:500

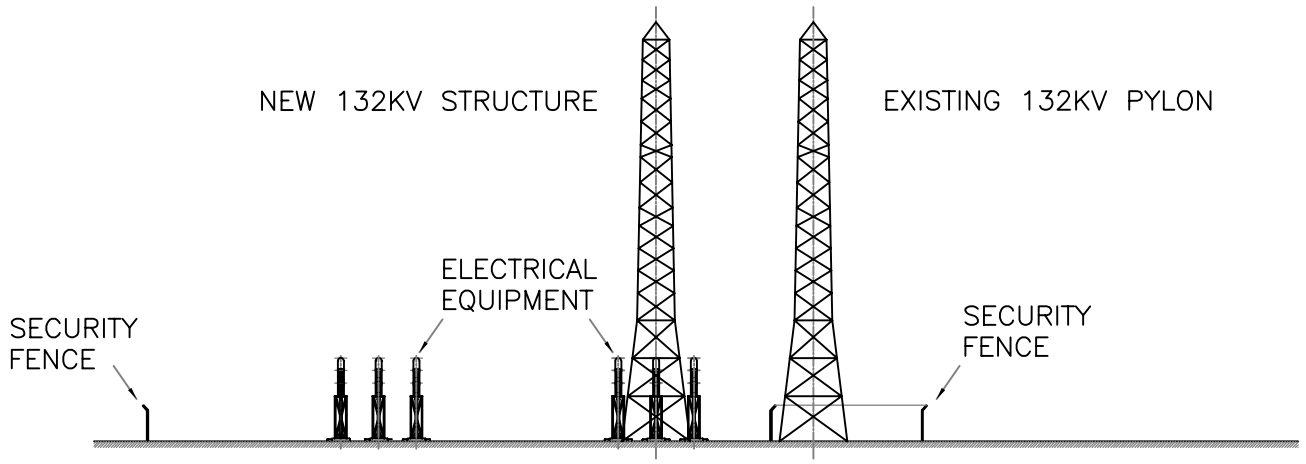


ELEVATION LOOKING NORTH
1:500

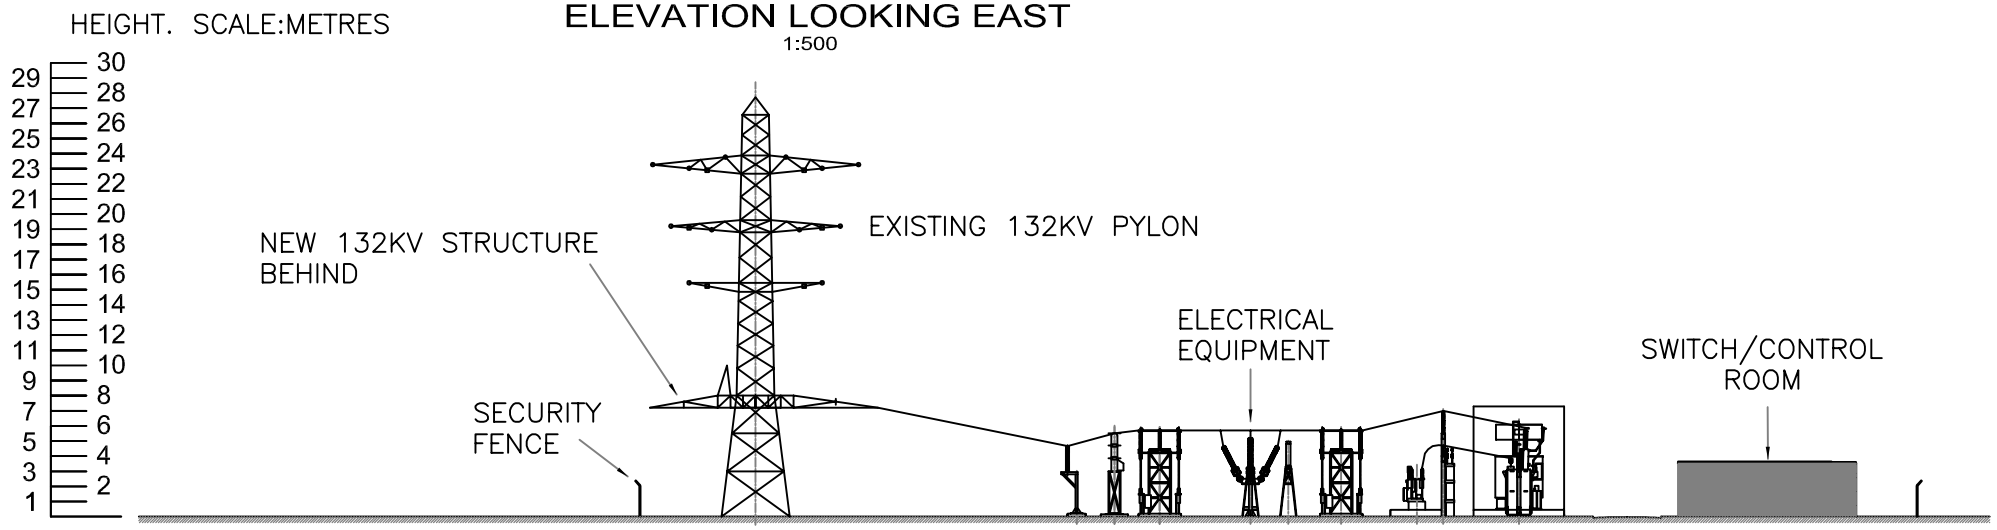


KEY PLAN
(NOT TO SCALE)

TITLE
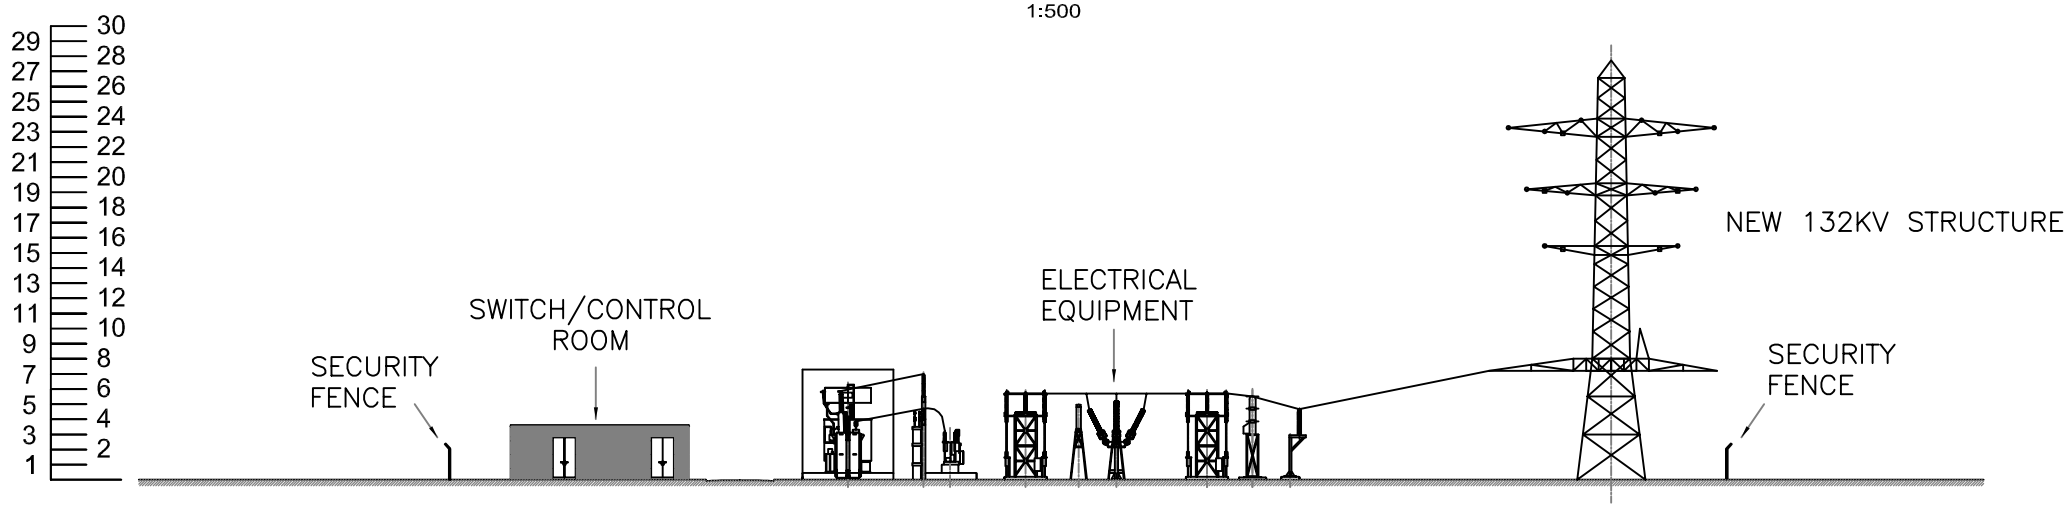
# HOLFORD BRINEFIELD - KGSP - ELEVATIONS ON 132KV TO 33KV SUBSTATION

| REV | | CHKD BY | DATE |
|---|---|---|---|
| B1 | FOR DCO APPLICATION | RDS | 26.10 2015 |
| REV | ALTERATIONS | CHKD BY | DATE |

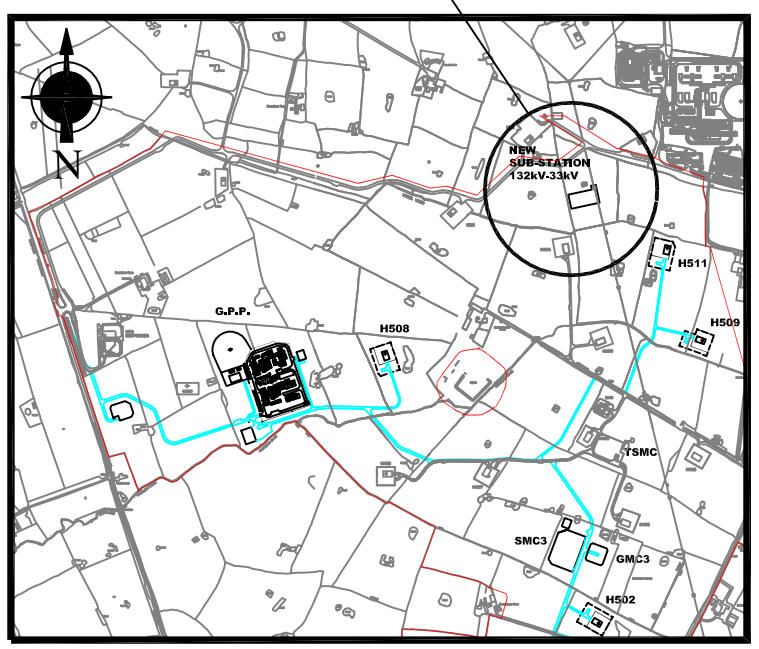THIS DRAWING IS PRIVATE AND CONFIDENTIAL AND IS THE PROPERTY OF KEUPER GAS STORAGE LIMITED, IT MUST NOT BE COPIED OR LENT WITHOUT THE CONSENT OF KEUPER GAS STORAGE LIMITED BRINE AND WATER SECTION AND MUST BE RETURNED WITH TENDER AND / OR ON COMPLETION OF ORDER.

KEUPER GAS STORAGE LIMITED
BRINE AND WATER SECTION, NORTHWICH SITES,
HOLFORD BRINEFIELD, LOSTOCK GRALAM,
NORTHWICH, CHESHIRE, CW9 7TD.

WARNING
THIS DRAWING HAS BEEN GENERATED USING C.A.D AUTHORISED COPYING AND MICROFILMING IS PERMITTED BUT UNDER NO CIRCUMSTANCES SHOULD REVISIONS BE MADE TO THE DRAWING EXCEPT BY UPDATING THE C.A.D MASTER IMAGE. IF ANY DOUBT EXISTS PLEASE CONTACT HOLFORD DRAWING OFFICE FOR CONFIRMATION OF CURRENT DRAWING STATUS

| DRN. BY | DATE | APPROVED BY | | ACC. No. | | PROJECT No. | SCALE |
|---|---|---|---|---|---|---|---|
| Alan Capper | 02.02 2015 | C | M | | | | 1:500 |
| CHECKED BY | DATE | | | WORKS | PLANT REF | APPLICATION NUMBER | SIZE |
| RDS | 02.02 2015 | INST | E | | | EN030002 | A3 |
| TELE: | | | | GEOG. AREA(S) | | DRAWING No. | REV |
| EXT: | | | | | | 13-03-01/HOL/24/273 | B1 |