DRG No 10-2574-GA-01-0308

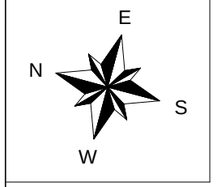

SCALE 1:150 @ A1

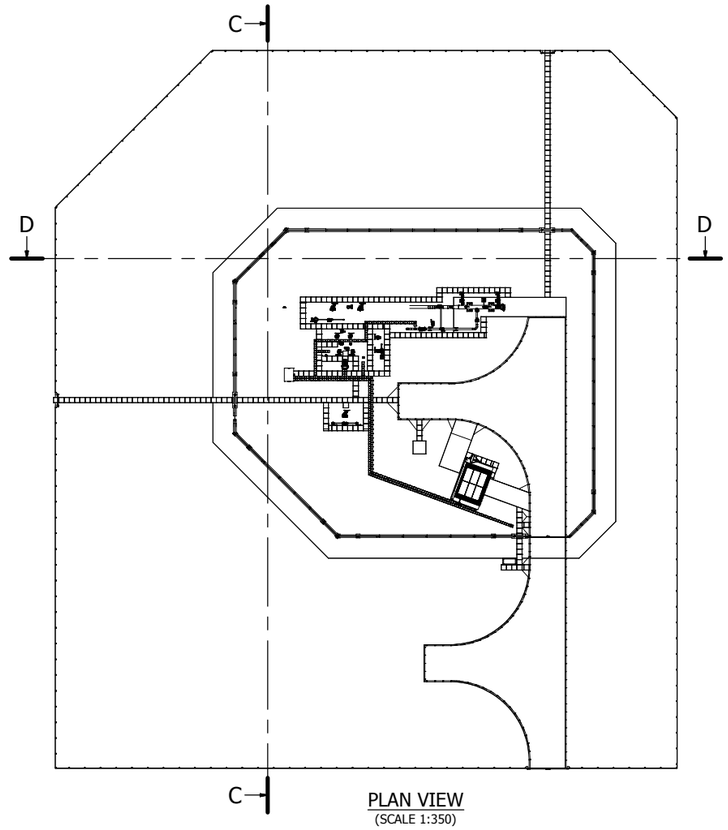


PLAN VIEW
(SCALE 1:350)

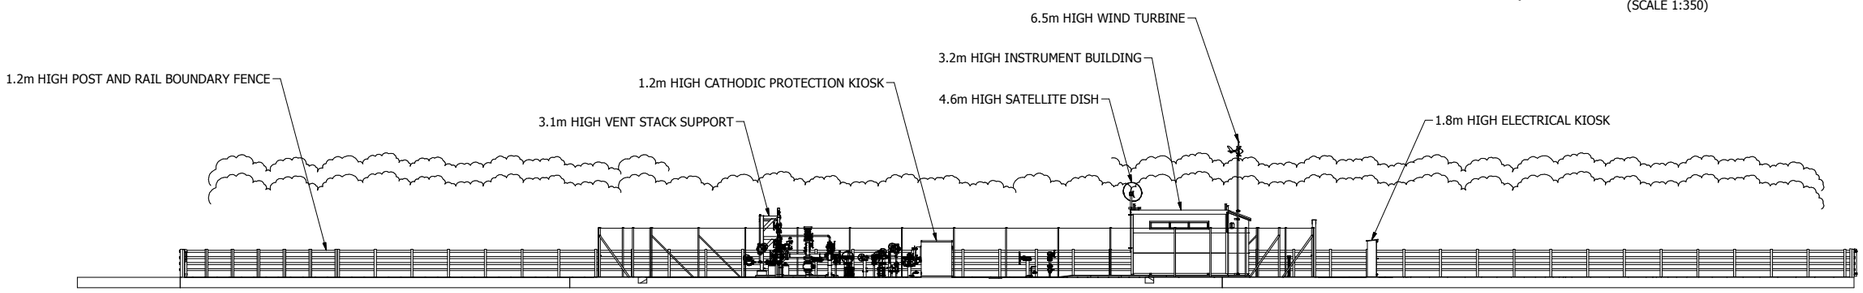


ELEVATION SECTION THROUGH C - C
(SCALE 1:150)

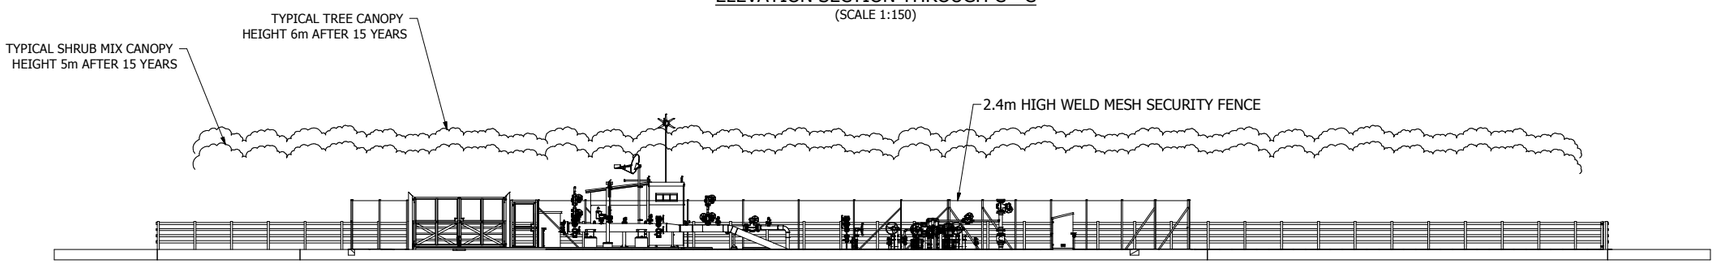


ELEVATION SECTION THROUGH D - D
(SCALE 1:150)

NOTES:

1. ALL DIMENSIONS SHOWN ARE APPROXIMATE

ALL LEVELS IN METRES
ALL DIMENSIONS IN MILLIMETRES
UNLESS OTHERWISE STATED
DO NOT SCALE
IF IN DOUBT ASK

Co-financed by the European Union's European Energy Programme for Recovery.

| ISSUE | DATE | DRAWN | CHECKED | APPROVED | AMENDMENT |
|---|---|---|---|---|---|
| A | JUNE 2014 | DMP | IB | JB | DCO SUBMISSION |

© National Grid Carbon Limited (2014)
All rights reserved. No part of this work may be reproduced or used in any form (including storage by electronic means) without the written permission of National Grid Carbon Limited.
Warning: Any unauthorised act in relation to the work may result in both a civil claim for damages and criminal prosecution.

CLIENT

national grid

National Grid Carbon LTD
31 Homer Road
Solihull
West Midlands
B91 3LT

| | |
|---|---|
| DRAWN | Dave Pulley |
| DATE | JUNE 2014 |

Tel : 01530 563000
Email: info@premtechltd.com
www.premtechltd.com

PROJECT

YORKSHIRE AND HUMBER
CARBON CAPTURE AND STORAGE
CROSS COUNTRY PIPELINE

TITLE

DRAX PIG TRAP
ELEVATIONS ( S + W )
APFP REGULATION 5(2)(0)
PINS REFERENCE No: EN070001
DOCUMENT REFERENCE 2.20

| SHEET | OF | SCALE | |
|---|---|---|---|
| 1 | 1 | SEE DRG | A1 |

DRG No 10-2574-GA-01-0308 ISSUE A