DRG No 10-2574-GA-01-0324

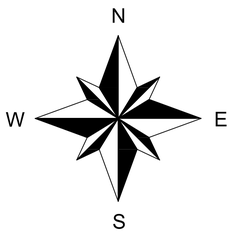

0 5m 10m

SCALE 1:200 @ A1

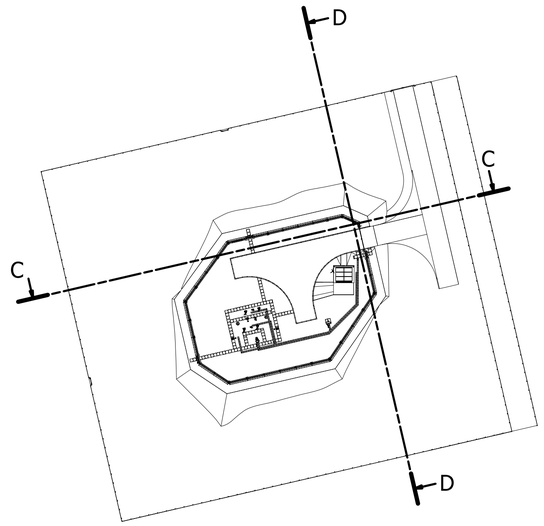

PLAN VIEW
(SCLAE 1:600)

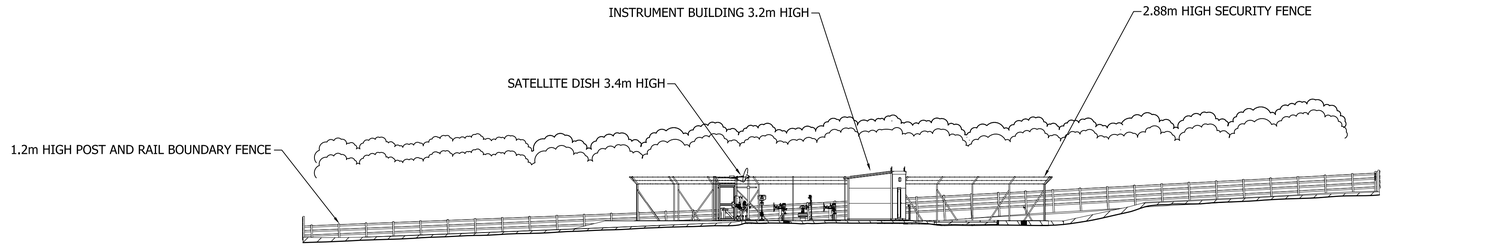

ELEVATION SECTION THROUGH D-D
(SCALE 1:200)

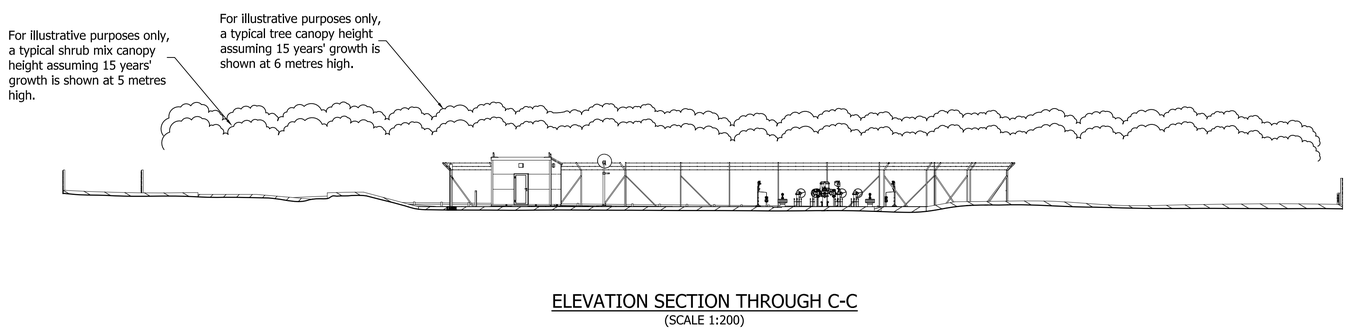

ELEVATION SECTION THROUGH C-C
(SCALE 1:200)

NOTES:

1. ALL SHOWN DIMENSIONS ARE MAXIMA.

CLIENT

nationalgrid

National Grid Carbon LTD
31 Homer Road
Solihull
West Midlands
B91 3LT

DRAWN	Steve Rocks
DATE	JUNE 2014

Tel : 01530 563000
Email: info@premtechltd.com
www.premtechltd.com

PROJECT
YORKSHIRE AND HUMBER
CARBON CAPTURE AND STORAGE
CROSS COUNTRY PIPELINE

Co-financed by the European Union's European Energy Programme for Recovery.

ISSUE	DATE	DRAWN	CHECKED	APPROVED	AMENDMENT
B	MAR 2015	DE			DEADLINE 4 SUBMISSION
A	JUNE 2014	S.ROCKS	IB	JB	DCO SUBMISSION

© National Grid Carbon Limited (2014)
All rights reserved. No part of this work may be reproduced or used in any form (including storage by electronic means) without the written permission of National Grid Carbon Limited.
Warning: Any unauthorised act in relation to the work may result in both a civil claim for damages and criminal prosecution

TITLE
DALTON BLOCK VALVE
ELEVATIONS (S + W)
REGULATION 5(2)(0)
PINS REFERENCE No: EN070001
DOCUMENT REFERENCE 2.41

SHEET	1 OF 1	SCALE	SEE DRG	A1
DRG No	10-2574-GA-01-0324			ISSUE B