DRG No 10-2574-PLN-01-0323

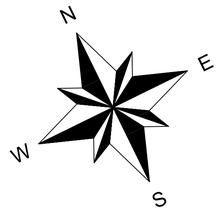

0 5m 10m

SCALE 1:75 @ A1

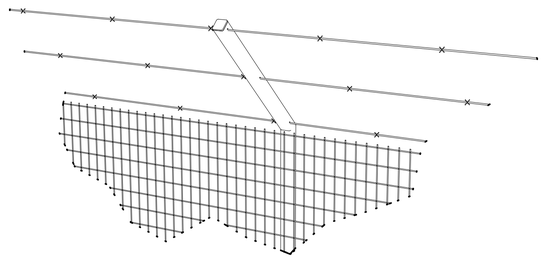

DETAIL OF WELD MESH SECURITY FENCE

NOTE:

FOR CLARITY THE WELD MESH
IS EXCLUDED FROM THE VIEWS BELOW

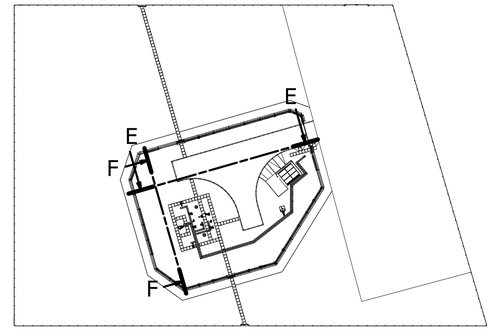

PLAN VIEW
(SCALE 1:600)

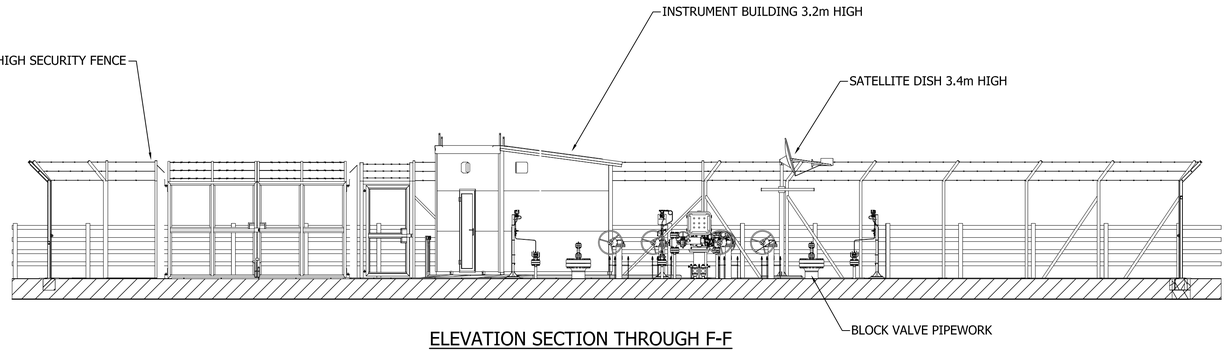

ELEVATION SECTION THROUGH F-F
(SCALE 1:75)

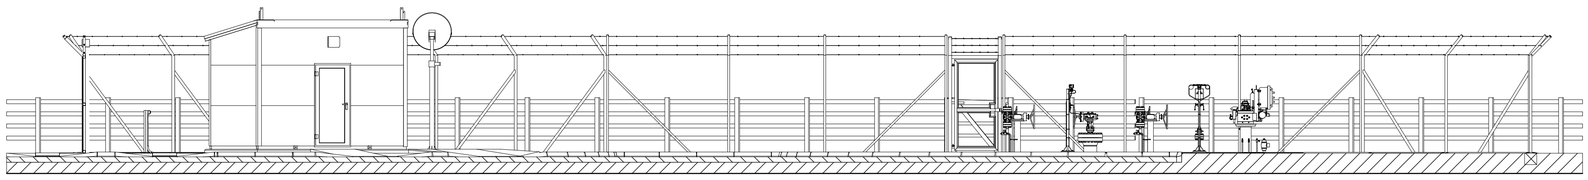

ELEVATION SECTION THROUGH E-E
(SCALE 1:75)

NOTES:

1. APPROPRIATE PLANTING LANDSCAPING WILL BE PROVIDED TO SCREEN THE SITE FROM PUBLIC VIEW, SEE PLANTING DRAWING 10-2574-PLN-01-0329.

2. ALL ABOVE GROUND PIPEWORK, VALVES AND INSTRUMENT BUILDING TO BE PAINTED TO OLIVE GREEN.

3. 2.88m HIGH SECURITY FENCE GALVANISED STEEL POSTS WITH WELD MESH INFILL. FENCE TOPPED WITH THREE STANDS OFBARBED WIRE.

4. INSTALLATION GROUND FINISHED WITHIN SECURITY FENCE WILL BE STONE CHIPPINGS.

5. FOR CLARITY PLANTING AND LANDSCAPING NOT SHOWN ON THESE ELEVATIONS FOR TYPICAL TREE MIX AND SHRUB MIX CANOPY HEIGHTS SEE OTHER ELEVATION DRAWINGS 10-2574-GA-01-0320 AND 10-2574-GA-01-0321.

6. ALL SHOWN DIMENSIONS ARE MAXIMA.

Co-financed by the European Union's European Energy Programme for Recovery.

ISSUE	DATE	DRAWN	CHECKED	APPROVED	AMENDMENT
B	MAR 2015	DE			DEADLINE 4 SUBMISSION
A	JUNE 2014	S.ROCKS	IB	JB	DCO SUBMISSION

© National Grid Carbon Limited (2014)
All rights reserved. No part of this work may be reproduced or used in any form (including storage by electronic means) without the written permission of National Grid Carbon Limited.
Warning: Any unauthorised act in relation to the work may result in both a civil claim for damages and criminal prosecution

CLIENT

national**grid**

National Grid Carbon LTD
31 Homer Road
Solihull
West Midlands
B91 3LT

DRAWN	Steve Rocks
DATE	JUNE 2014

Tel : 01530 563000
Email: info@premtechltd.com
www.premtechltd.com

PROJECT
YORKSHIRE AND HUMBER
CARBON CAPTURE AND STORAGE
CROSS COUNTRY PIPELINE

TITLE
TOLLINGHAM BLOCK VALVE ELEVATIONS (OPERATIONAL SITE)
REGULATION 5 (2)(0)
PINS REFERENCE No: EN070001
DOCUMENT REFERENCE 2.36

SHEET	OF	SCALE	
1	1	SEE DRG	A1

DRG No 10-2574-PLN-01-0323 ISSUE B