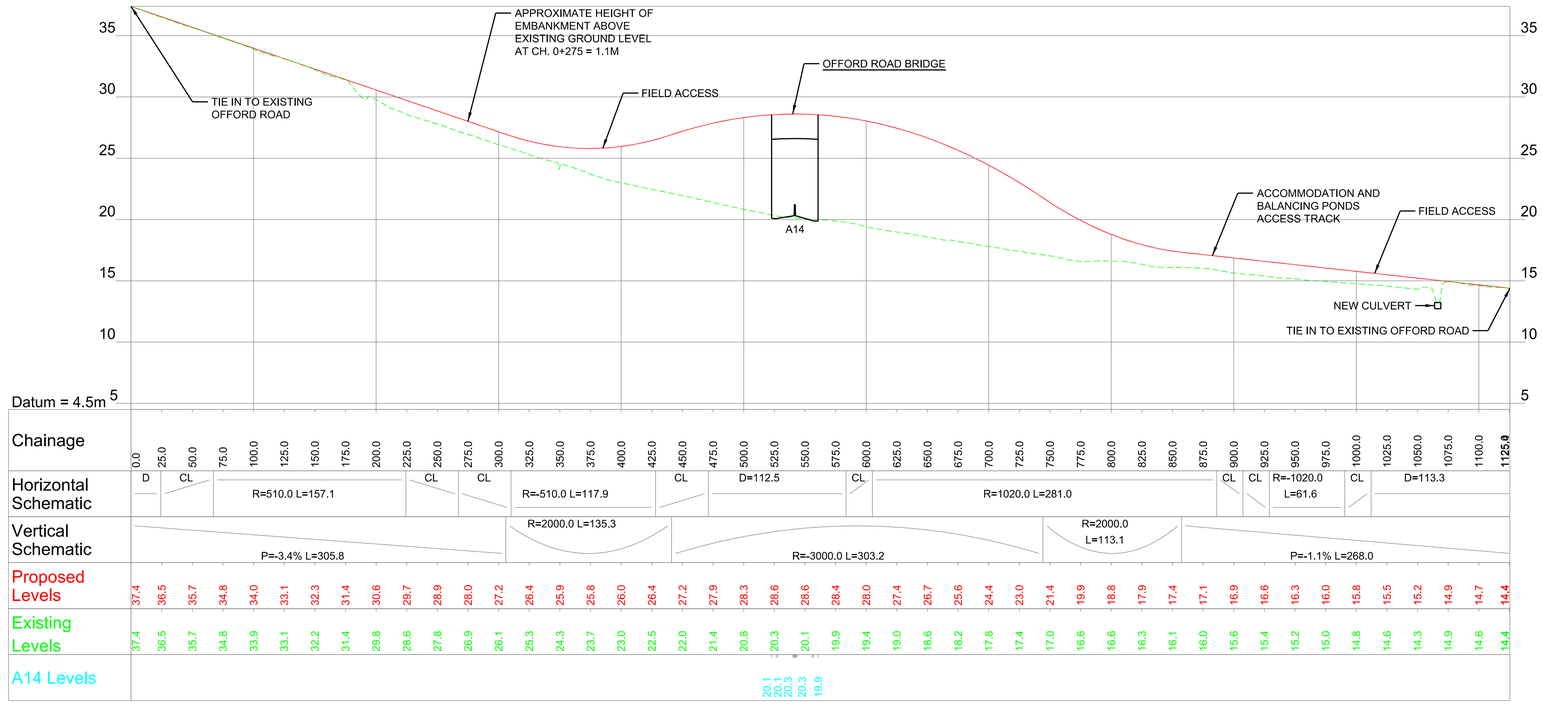

B1043 OFFORD ROAD
WORK NO. 11 - WORKS PLANS SHEET NO. 8 & 9

Rev	Rev. Date	Purpose of revision	Drawn	Checkd	Rev'd	Apprv'd
0	15/12/14	DCO SUBMISSION	PN	AP	PS	MB

This drawing is not to be used in whole or part other than for the intended purpose and project as defined on this drawing. Refer to the contract for full terms and conditions.

NOTES
1. All dimensions in metres unless otherwise stated.
2. These Engineering Sections should be read in conjunction with the Works Plans.

All levels relate to Ordnance Survey Datum (OSGB36) using the current Ordnance Survey transformation (OSTN02/OSGM02)

0 50 100 150 200 250 m
SCALE 1 : 2500

This map is based on Ordnance Survey material with the permission of Ordnance Survey on behalf of the controller of Her Majesty's Stationery Office. @ Crown copyright. U nauthorised reproduction infringes Crown copyright and may lead to prosecution or civil proceedings. Highways A gency 100018928, 2008.

JACOBS
Simpson House, 6 Cherry Orchard Road, Croydon, Surrey, CR9 6BE
Tel:+44(0)208 686 8212 Fax:+44(0) 208 681 2499
www.jacobs.com

Client: HIGHWAYS AGENCY

Project: A14 CAMBRIDGE TO HUNTINGDON IMPROVEMENT SCHEME

Drawing title: ENGINEERING SECTIONS OFFORD ROAD SHEET 13 OF 59 REGULATIONS 5(2)(o) & (p) & 6(2)

Drawing suitability: DCO Submission

Scale	1:2500@A1, 1:5000@A3
Jacobs No.	233193-00
Client no.	
Drawing number	A14-ARP-ZZ-00-DR-Z-04013
Rev	0