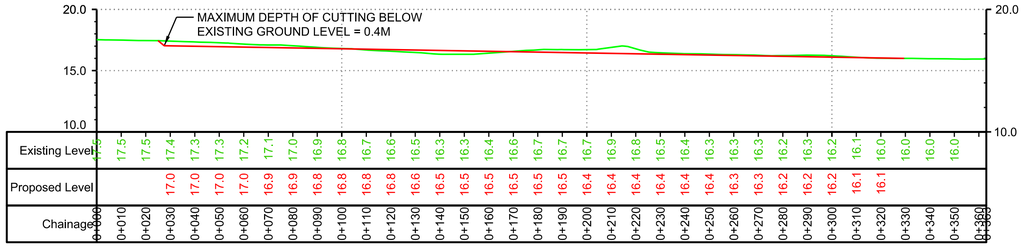

FLOOD COMPENSATION AREA
(FCA 27) SECTION 27A - 27A
WORKS PLANS SHEET NO. 21 & 22

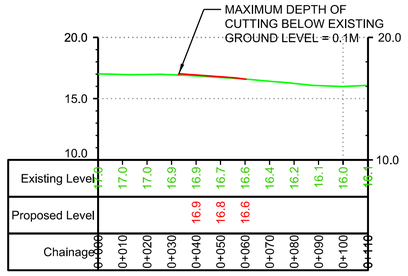

FLOOD COMPENSATION AREA
(FCA 27) SECTION 27B - 27B
WORKS PLANS SHEET NO. 22

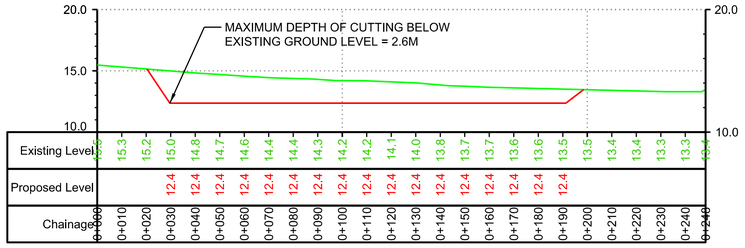

FLOOD COMPENSATION AREA
(FCA 28) SECTION 28A - 28A
WORKS PLANS SHEET NO. 23

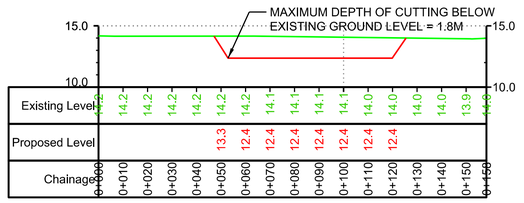

FLOOD COMPENSATION AREA
(FCA 28) SECTION 28B - 28B
WORKS PLANS SHEET NO. 23

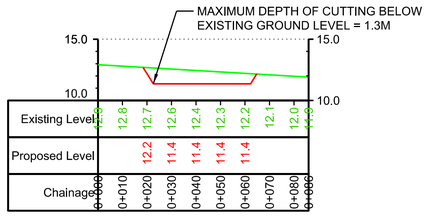

FLOOD COMPENSATION AREA
(FCA 29) SECTION 29A - 29A
WORKS PLANS SHEET NO. 23

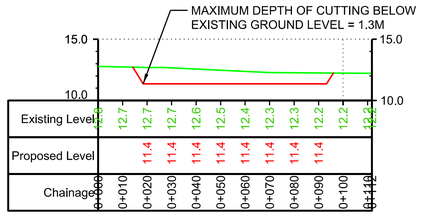

FLOOD COMPENSATION AREA
(FCA 29) SECTION 29B - 29B
WORKS PLANS SHEET NO. 23

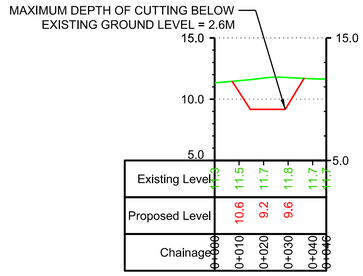

FLOOD COMPENSATION AREA
(FCA 30) SECTION 30A - 30A
WORKS PLANS SHEET NO. 24

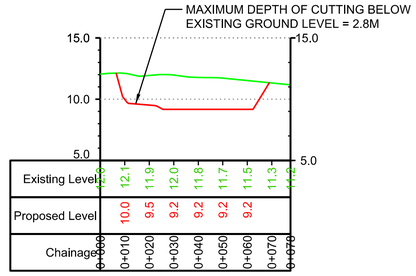

FLOOD COMPENSATION AREA
(FCA 30) SECTION 30B - 30B
WORKS PLANS SHEET NO. 24

Rev	Rev. Date	Purpose of revision	Drawn	Checkd	Rev'd	Apprv'd
0	15/12/14	DCO SUBMISSION	PN	AP	PS	MB

This drawing is not to be used in whole or part other than for the intended purpose and project as defined on this drawing. Refer to the contract for full terms and conditions.

NOTES

1. All dimensions in metres unless otherwise stated.
2. These Engineering Sections should be read in conjunction with the Works Plans.

All levels relate to Ordnance Survey Datum (OSGB36) using the current Ordnance Survey transformation (OSTN02/OSGM02)

0 5 10 20 50 Metres
Scale 1:1250

This map is based on Ordnance Survey material with the permission of Ordnance Survey on behalf of the controller of Her Majesty's Stationery Office. @ Crown copyright. U nauthorised reproduction infringes Crown copyright and may lead to prosecution or civil proceedings. Highways A gency 100018928, 2008.

JACOBS
Simpson House, 6 Cherry Orchard Road, Croydon, Surrey, CR9 6BE
Tel:+44(0)208 686 8212 Fax:+44(0) 208 681 2499
www.jacobs.com

Client: HIGHWAYS AGENCY

Project: A14 CAMBRIDGE TO HUNTINGDON IMPROVEMENT SCHEME

Drawing title: ENGINEERING SECTIONS
FLOOD COMPENSATION AREA
SHEET 59 OF 59
REGULATIONS 5(2)(o) & (p) & 6(2)

Drawing suitability: DCO Submission

Scale	1:2500@A1, 1:5000@A3
Jacobs No.	233193-00
Client no.	
Drawing number	A14-ARP-ZZ-00-DR-Z-04059
Rev	0