© Crown copyright and database rights 2016 Ordnance Survey 100030649

MATCH LINE
27200.000
27100.000
27000.000
26900.000
26800.000
26700.000
26600.000
26500.000
26400.000
26300.000
MATCH LINE

O47D ◄► O48B
O48B ◄► O48C
O48C ◄► O50B
O47C ◄► O48A
O48A ◄► O48D
O48D ◄► O50A

EXISTING OUTFALL O48B
EXISTING OUTFALL O48C
EXISTING OUTFALL O47C
EXISTING OUTFALL O47D
EXISTING OUTFALL O48A
EXISTING OUTFALL O48D
EXISTING OUTFALL O50B
EXISTING OUTFALL O50A

HP
LP
DIT
FD
CF
CDR
Trap Grate
Chalvey Ditch
Jubilee River
Path and Cycle Path
North Field
Eton Little Common
Eton Little Cricket
Long Close House
Westpatchers
Footbridge
Superstore
Drain

0 10 20 30 40 50 60 70 80 90 100
SCALE 1:1250 (A1)
SCALE 1:2500 (A3)
METRES

KEY PLAN

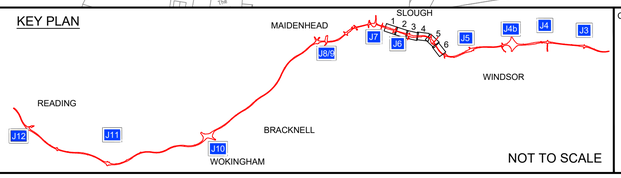

NOT TO SCALE

Rev	Status	Rev. Date	Purpose of revision	Drawn	Chck'd	Apprv'd
P01	S2	18/02/2022	Non-Material Change	WE	RA	DP

Client: highways england

DELIVERING THROUGH ARCADIS JACOBS

Project: SMART MOTORWAYS PROGRAMME
M4 JUNCTIONS 3-12

Drawing title:
PROPOSED DRAINAGE
JUNCTION 6 CH 27200 - 26300
REGULATION 4(2)(e)
SHEET 2 OF 6

	Status	Revision
	S2	P01
Scale	1:1250 @ A1	Date - 18/02/2022
Drawn By	William Emery	
Checked By	Rohit Asthana	
Approved By	David Pilsworth	
Project No. HA PIN / Originator	HA514451 / CHHJ	Original Size: A1
Drawing number: Volume / Location / Type / Role / Number	HDG-SZ_DGZZZZZZ_Z-DR-CD-5414	

HA514451-CHHJ-HDG-SZ_DGZZZZZZ_Z-DR-CD-5414.dwg