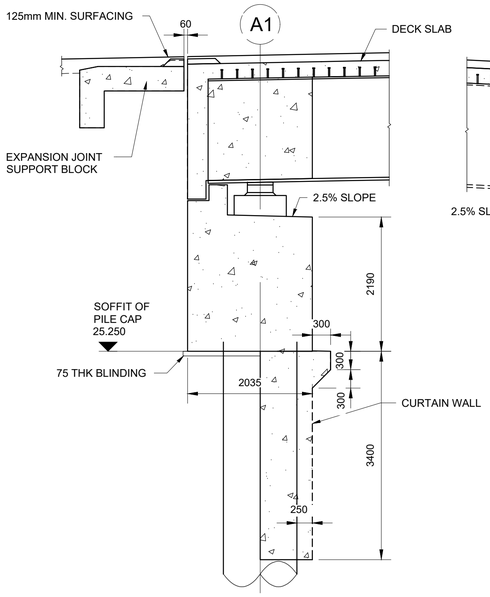

SECTION G-G

SCALE 1 : 50

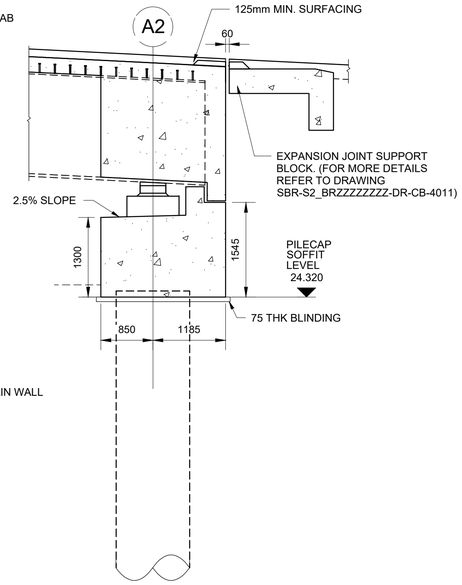

SECTION F-F

SCALE 1 : 50

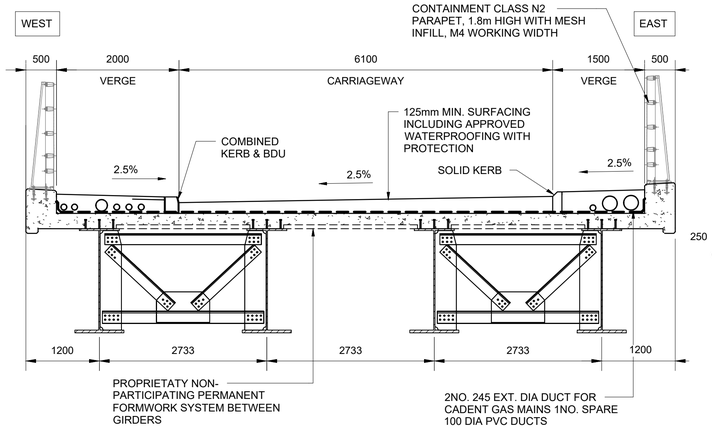

SECTION E-E

SCALE 1 : 50

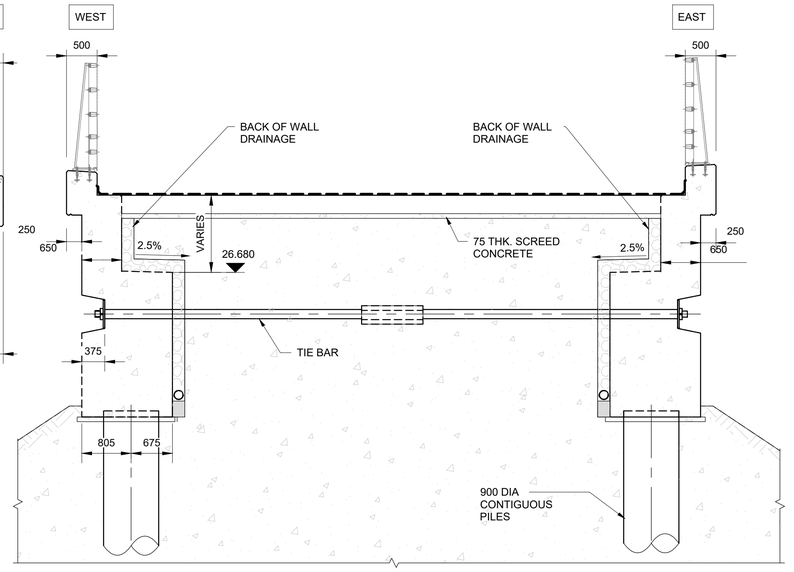

SECTION D-D

SCALE 1 : 50

SECTION A-A

SCALE 1 : 50
(SOUTH ABUTMENT)

SECTION B-B

SCALE 1 : 50

SECTION C-C

SCALE 1 : 50
(NORTH ABUTMENT)

P01	S2	18/02/2022	Non-Material Change Application	WE	PK	DP
Rev	Status	Rev. Date	Purpose of revision	Drawn	Chck'd	Apprv'd

Client: highways england

DELIVERING THROUGH ARCADIS JACOBS

Project: SMART MOTORWAYS PROGRAMME
M4 JUNCTIONS 3-12

Drawing title:
WOOD LANE REPLACEMENT OVERBRIDGE GENERAL ARRANGEMENT REGULATION 4(2) (e) SHEET 2 OF 2

	Status: S2	Revision: P01
Scale	AS SHOWN @ A1	Date - 18/02/2022
Drawn By	W. Emery	
Checked By	P. Kemm	
Approved By	D. Pilsworth	
Project No. HA PIN: HA514451	Originator: CHHJ	Original Size: A1
Drawing number: Volume | Location | Type | Role | Number: SBR-S2_BR00033590-DR-CB-1706		

HA514451-CHHJ-SBR-S2_BR00033590-DR-CB-1706.dwg