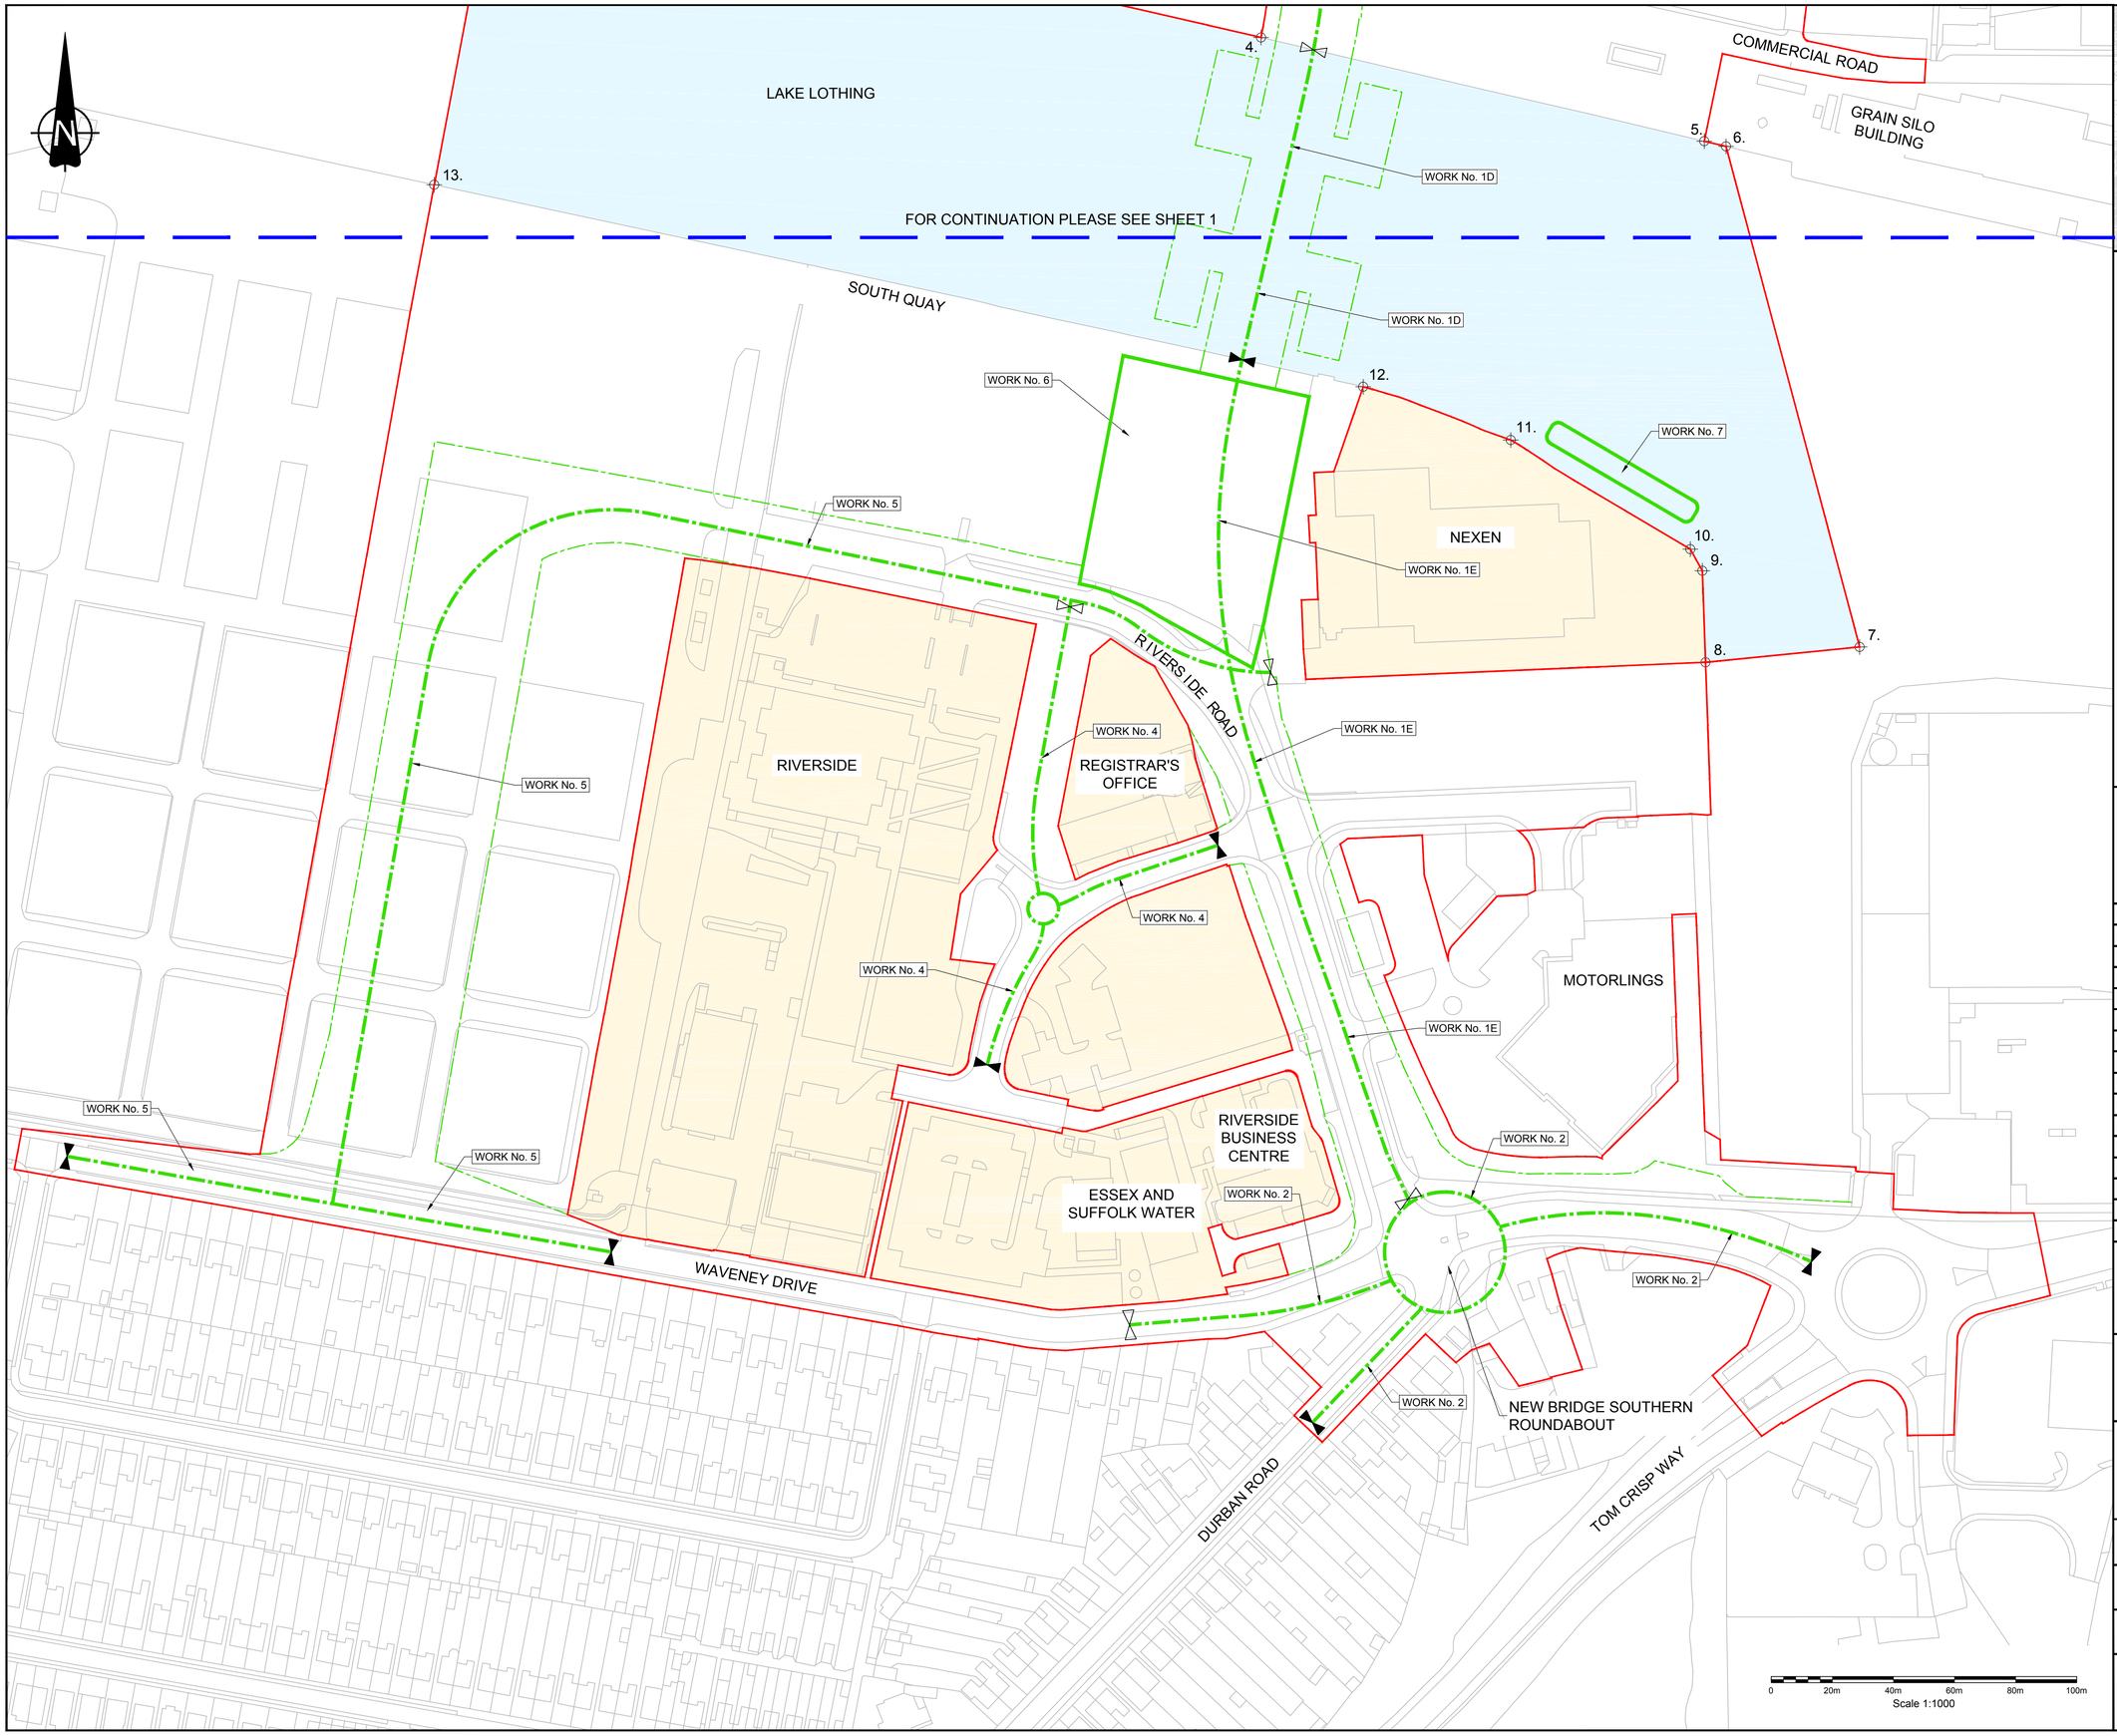

KEY

- ORDER LIMITS
- LINEAR WORK CENTRELINE
- LINEAR WORK LIMIT OF DEVIATION
- NON-LINEAR WORK LIMIT OF DEVIATION
- START OF LINEAR WORK
- END OF LINEAR WORK
- POINT REFERENCE TO CO-ORDINATES IDENTIFYING THE AREA TO WHICH THE DEEMED MARINE LICENSE RELATES
- AREA EXCLUDED FROM ORDER LIMITS
- EXTENTS OF DEEMED MARINE LICENCE

NOTES

1. ALL DIMENSIONS ARE IN METRES UNLESS OTHERWISE STATED.
2. LINEAR AND NON-LINEAR WORKS ARE REFERENCES TO WORKS IN SCHEDULE 1 (AUTHORISED DEVELOPMENT) TO THE DEVELOPMENT CONSENT ORDER.
3. THE DESIGN AND LOCATION OF ELEMENTS OF THE SCHEME ARE SHOWN HERE FOR ILLUSTRATIVE PURPOSES ONLY AND WILL BE SUBJECT TO DETAILED DESIGN DEVELOPMENT IN ACCORDANCE WITH THE TERMS OF THE DEVELOPMENT CONSENT ORDER.
4. THESE WORKS PLANS SHOULD BE READ IN CONJUNCTION WITH THE ENGINEERING SECTION DRAWINGS AND PLANS; THE DEVELOPMENT CONSENT ORDER PROVIDES FOR VERTICAL DEVIATION WITH REFERENCE TO THE LEVELS OF THE WORKS SHOWN ON THE ENGINEERING SECTION DRAWINGS AND PLANS.

Mapping reproduced by permission of Ordnance Survey on behalf of HMSO.
© Crown copyright and database rights 2017. All rights reserved.
Ordnance Survey licence number 100023395
Contains OS data © Crown copyright and database rights 2017.

REVISION	DRAWN	CHECKED	APPROVED	DATE

DESCRIPTION

Suffolk County Council

PROJECT TITLE

Lake Lothing THIRD CROSSING

DRAWING TITLE

WORKS PLANS
REGULATION 5(2)(j)
SHEET 2 OF 2

DRAWING STATUS

FOR DCO SUBMISSION

DRAWN	CHECKED	APPROVED	AUTHORISED	SUITABILITY
TDN	NH	CF	JB	S4

SCALE @ A1 SIZE	DATE	REVISION
1:1000	13/06/18	P00

DRAWING NUMBER

Project | Originator | Volume

1069948-WSP-LSI-LL-DR-CH-0003

Location | Type | Role | Number