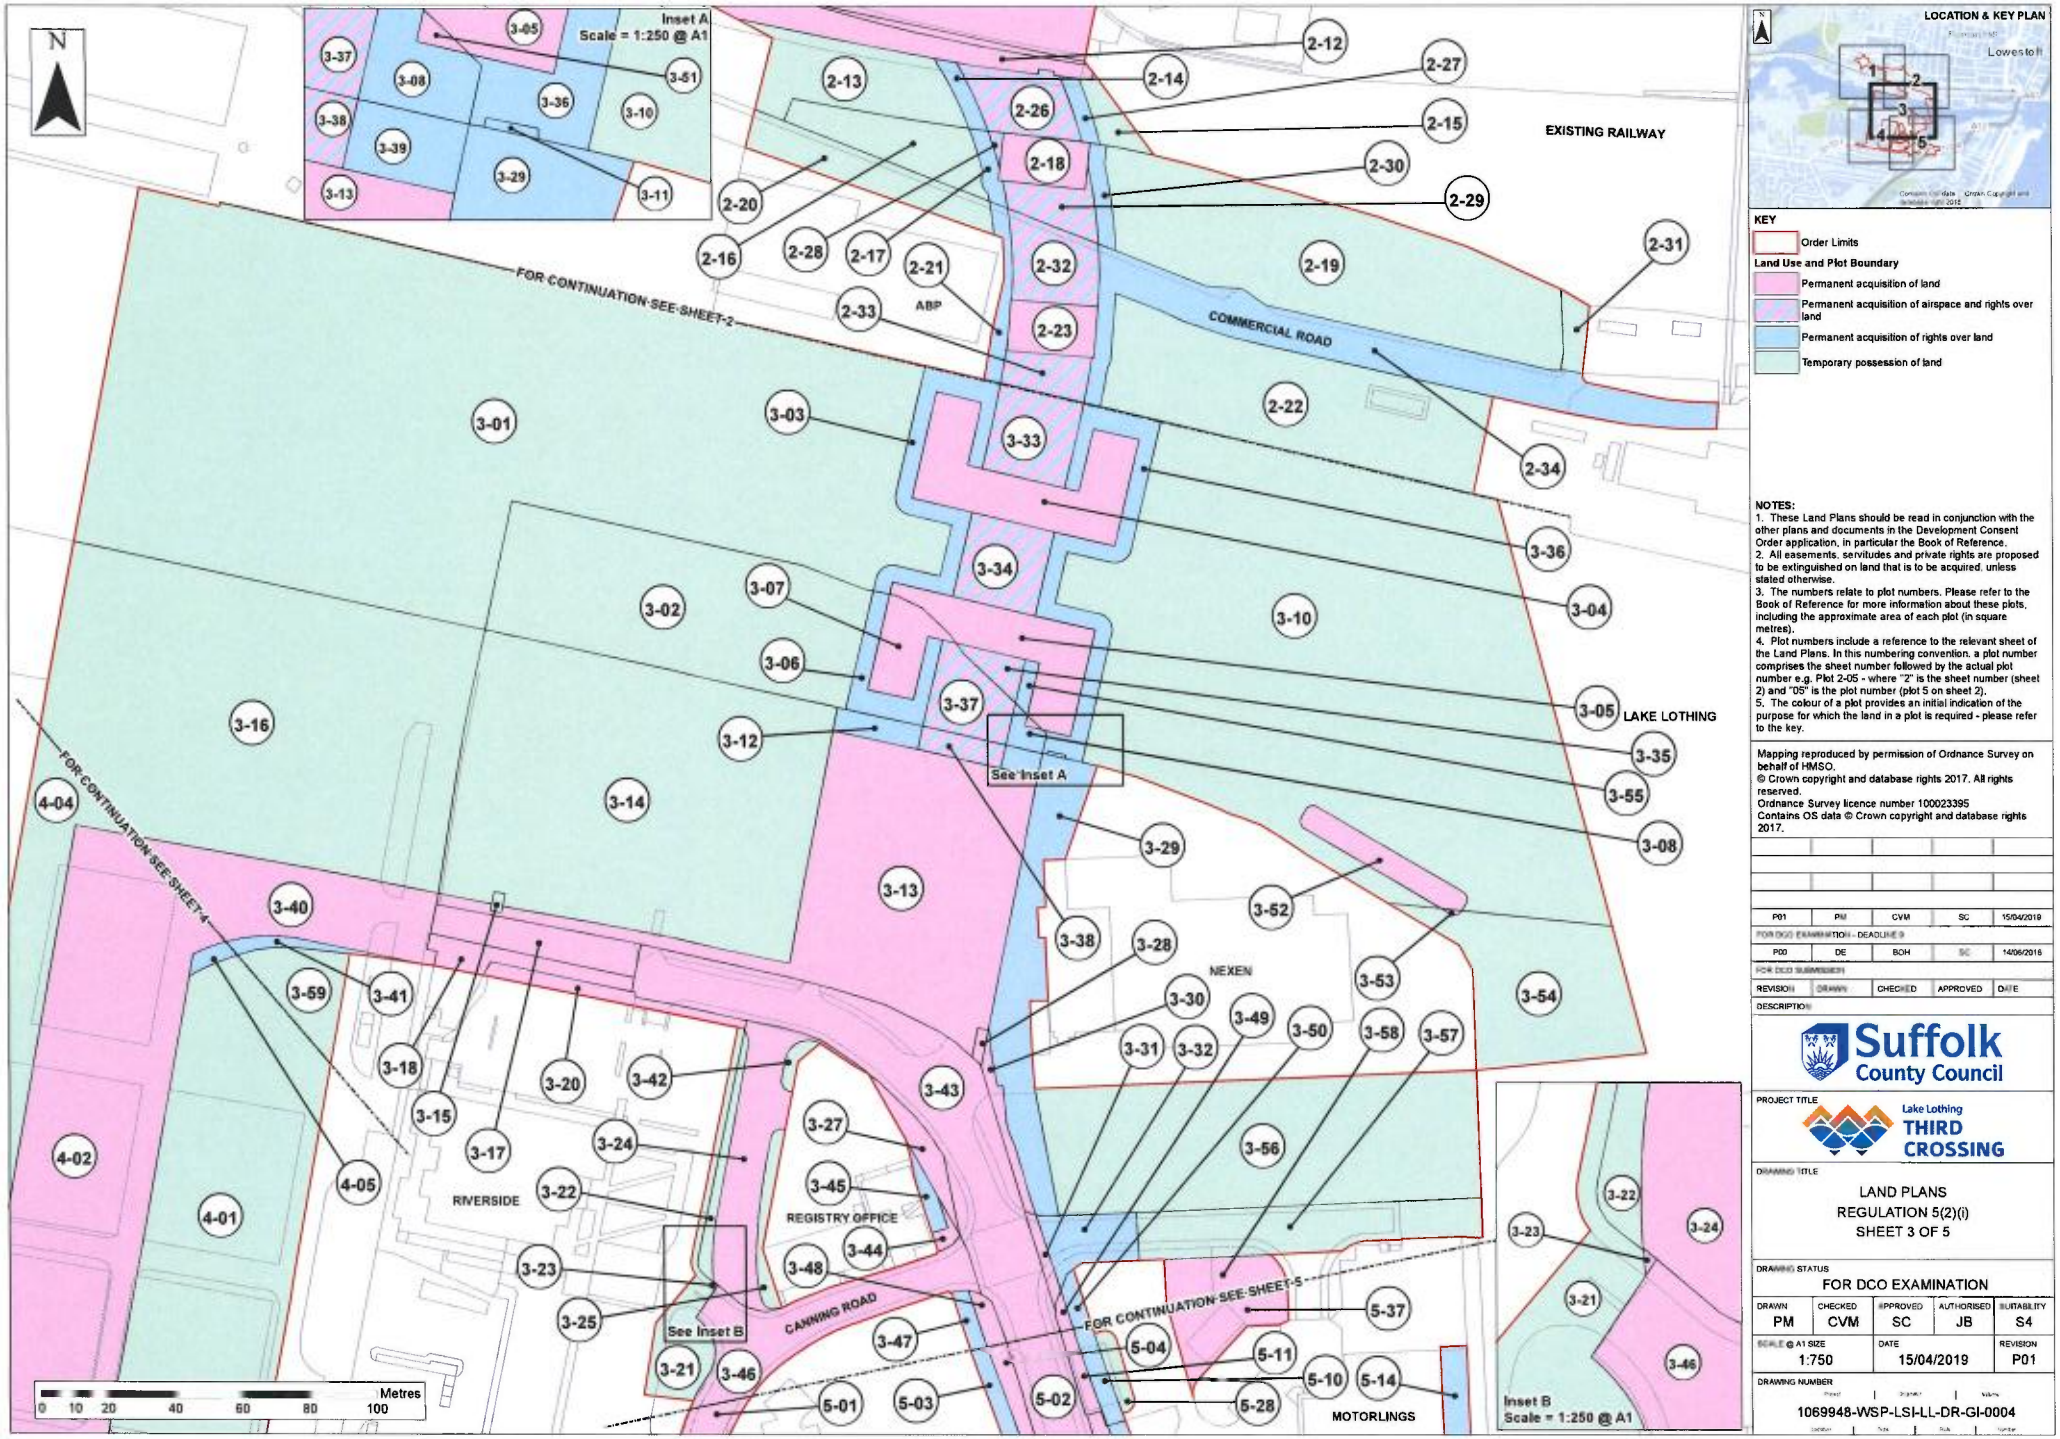
N
Inset A
Scale = 1:250 @ A1
EXISTING RAILWAY
COMMERCIAL ROAD
ABP
FOR CONTINUATION SEE SHEET 2
FOR CONTINUATION SEE SHEET 4
FOR CONTINUATION SEE SHEET 5
LAKE LOTHING
See Inset A
See Inset B
NEXEN
RIVERSIDE
REGISTRY OFFICE
CANNING ROAD
MOTORLINGS
Inset B
Scale = 1:250 @ A1
Metres
0 10 20 40 60 80 100
LOCATION & KEY PLAN
Lowestoft
KEY
Order Limits
Land Use and Plot Boundary
Permanent acquisition of land
Permanent acquisition of airspace and rights over land
Permanent acquisition of rights over land
Temporary possession of land
NOTES:
1. These Land Plans should be read in conjunction with the other plans and documents in the Development Consent Order application, in particular the Book of Reference.
2. All easements, servitudes and private rights are proposed to be extinguished on land that is to be acquired, unless stated otherwise.
3. The numbers relate to plot numbers. Please refer to the Book of Reference for more information about these plots, including the approximate area of each plot (in square metres).
4. Plot numbers include a reference to the relevant sheet of the Land Plans. In this numbering convention, a plot number comprises the sheet number followed by the actual plot number e.g. Plot 2-05 - where "2" is the sheet number (sheet 2) and "05" is the plot number (plot 5 on sheet 2).
5. The colour of a plot provides an initial indication of the purpose for which the land in a plot is required - please refer to the key.
Mapping reproduced by permission of Ordnance Survey on behalf of HMSO.
© Crown copyright and database rights 2017. All rights reserved.
Ordnance Survey licence number 100023395
Contains OS data © Crown copyright and database rights 2017.
P01 PM CVM SC 15/04/2019
FOR DCO EXAMINATION - DEADLINE 9
P00 DE BOH SC 14/06/2018
FOR DCO SUBMISSION
REVISION DRAWN CHECKED APPROVED DATE
DESCRIPTION
Suffolk County Council
PROJECT TITLE
Lake Lothing THIRD CROSSING
DRAWING TITLE
LAND PLANS
REGULATION 5(2)(i)
SHEET 3 OF 5
DRAWING STATUS
FOR DCO EXAMINATION
DRAWN PM
CHECKED CVM
APPROVED SC
AUTHORISED JB
SUITABILITY S4
SCALE @ A1 SIZE 1:750
DATE 15/04/2019
REVISION P01
DRAWING NUMBER
1069948-WSP-LSI-LL-DR-GI-0004

Appendix 3