DO NOT SCALE

Millimetres 0 10 100

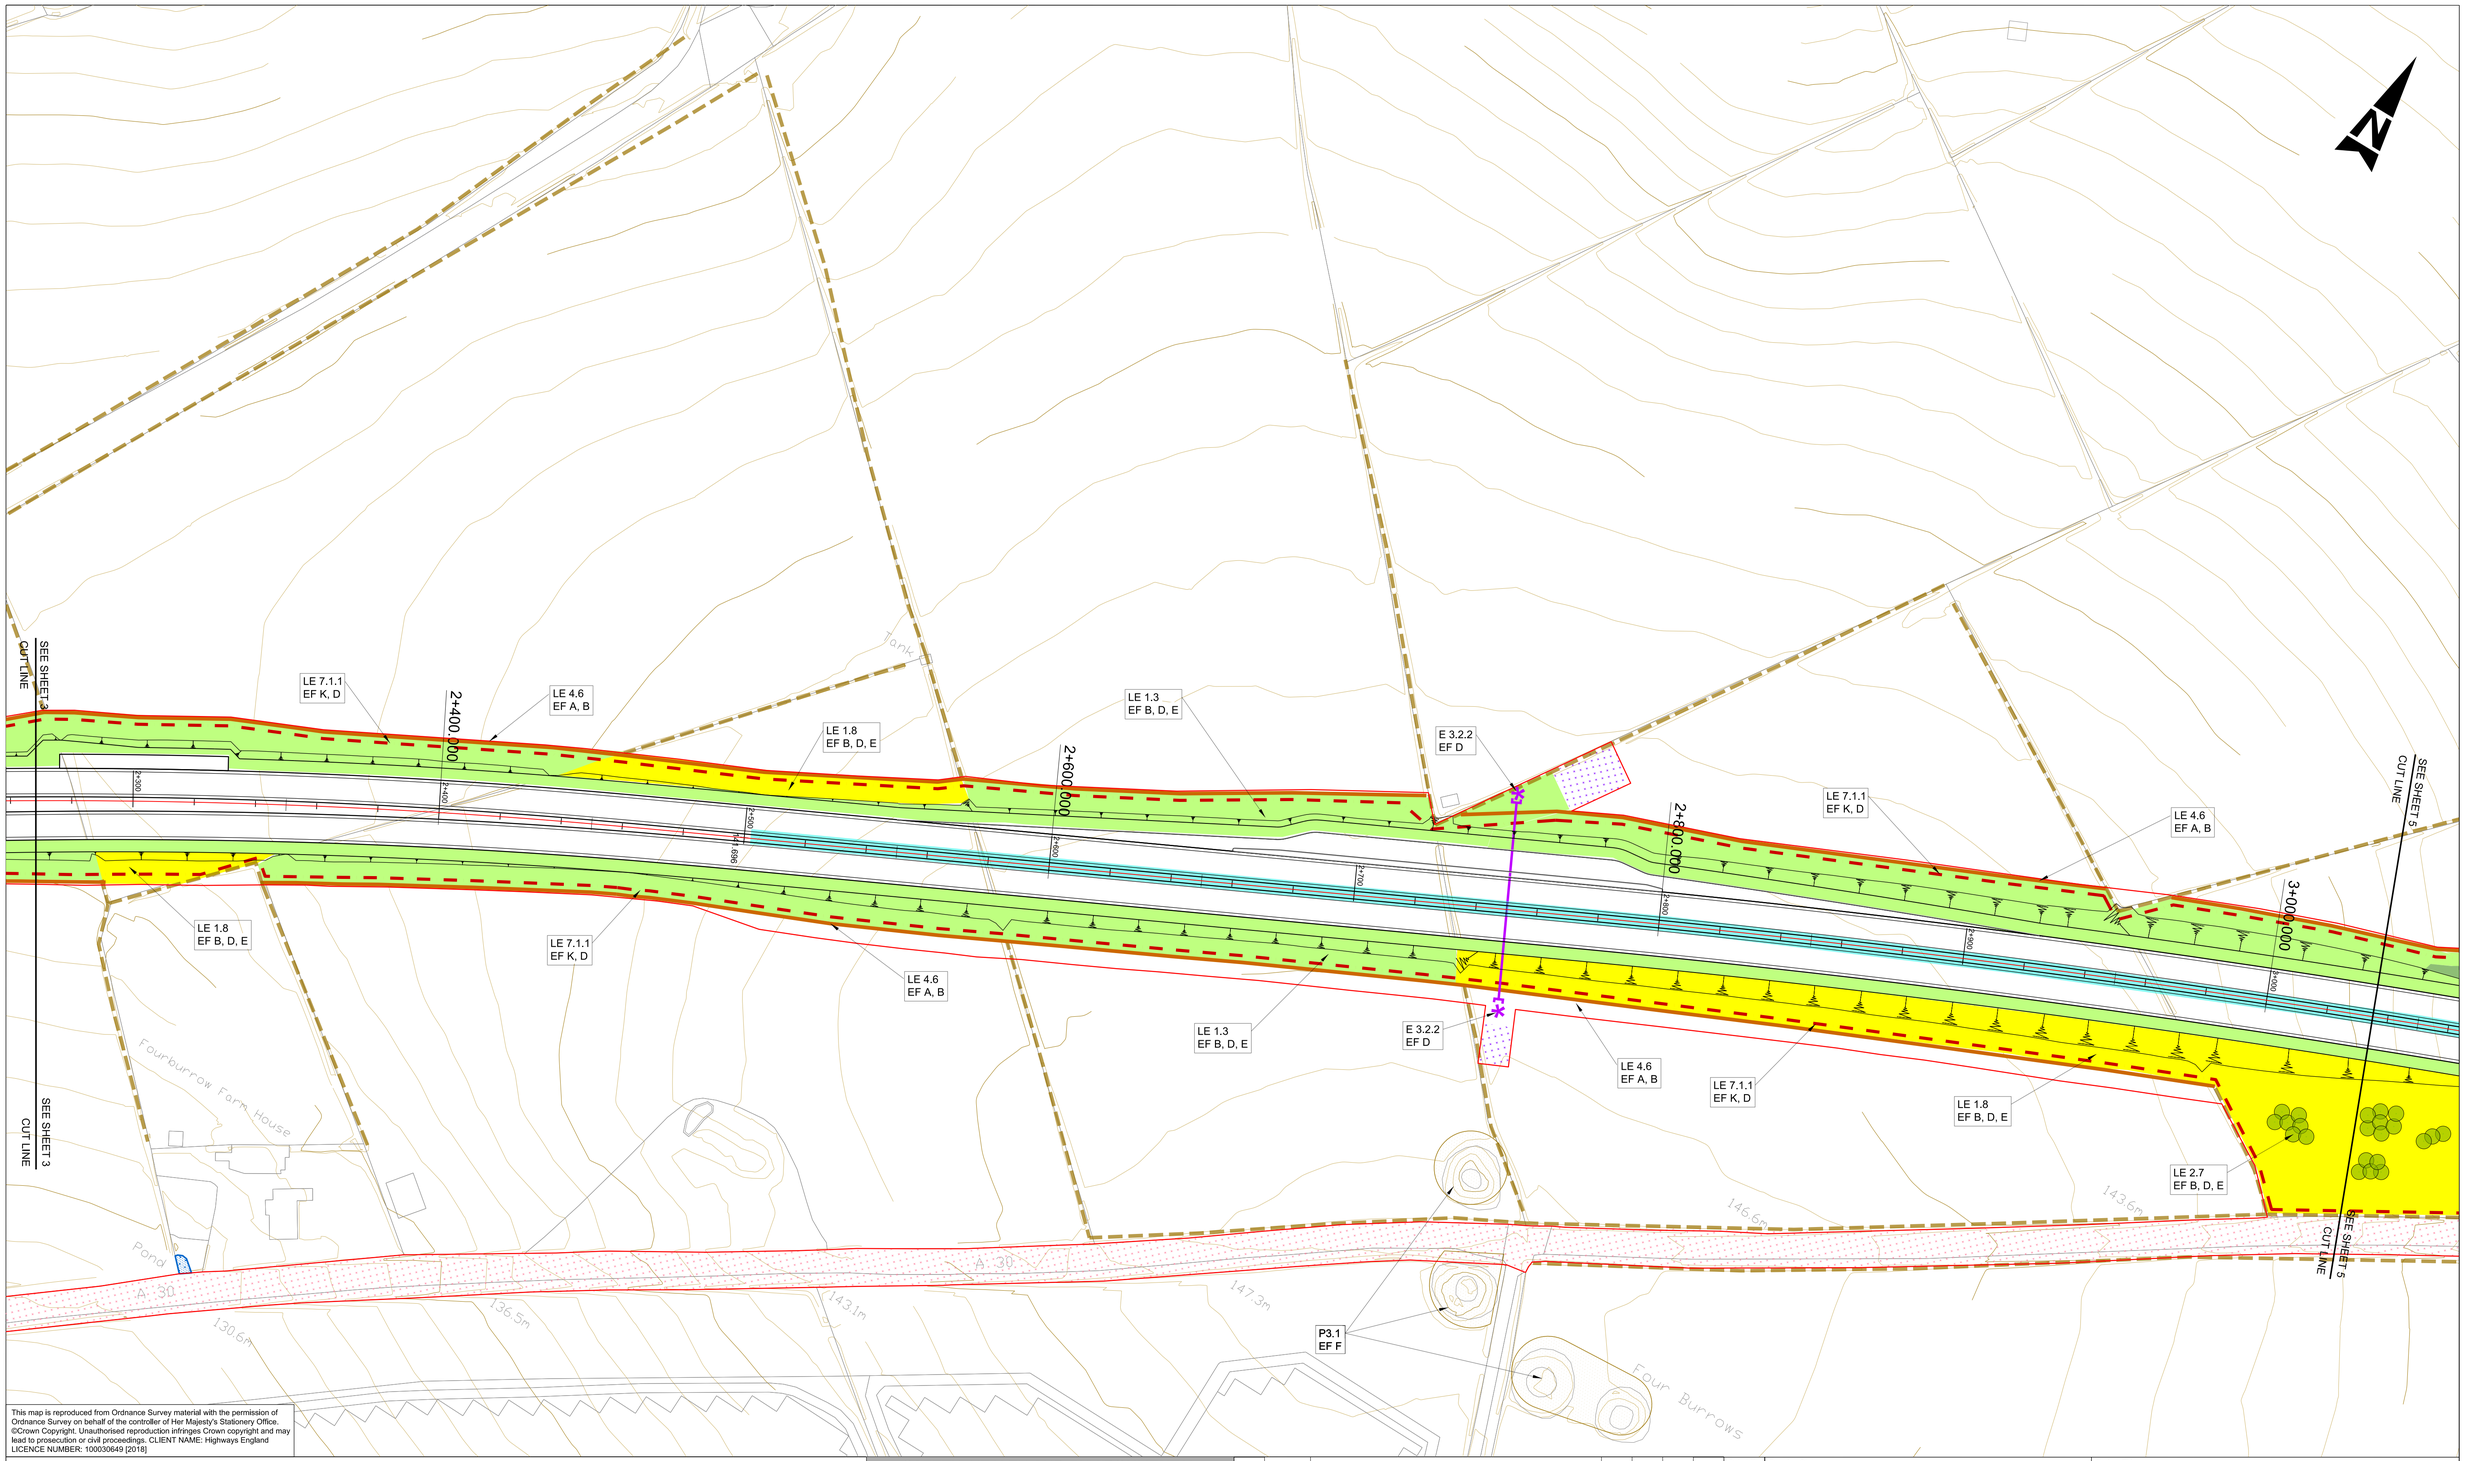

This map is reproduced from Ordnance Survey material with the permission of Ordnance Survey on behalf of the controller of Her Majesty's Stationery Office. ©Crown Copyright. Unauthorised reproduction infringes Crown copyright and may lead to prosecution or civil proceedings. CLIENT NAME: Highways England LICENCE NUMBER: 100030649 [2018]

GENERAL NOTES:

1. FOR LEGEND AND DETAILS PLEASE REFER TO DRAWING HA551502-ARP-ELS-SW-DR-LE-000002
2. ALL DIMENSIONS ARE IN METRES UNLESS NOTED OTHERWISE.
3. ONLY WRITTEN DIMENSIONS SHALL BE USED, DO NOT SCALE.
4. FENCELINES WORK-IN-PROGRESS, TO BE UPDATED.

SAFETY, HEALTH AND ENVIRONMENTAL INFORMATION

In addition to the hazards/risks normally associated with the types of work detailed on this drawing, note the following significant residual risks (Reference shall also be made to the design hazard log).

Construction
(Enter "None" if applicable)

Maintenance / Cleaning
(Enter "None" if applicable)

Use
(Enter "None" if applicable)

Decommissioning / Demolition
(Enter "None" if applicable)

Rev.	Date	Description	By	Chk'd	App'd	Auth'd
—	—	—	—	—	—	—
—	—	—	—	—	—	—
—	—	—	—	—	—	—
—	—	—	—	—	—	—
—	—	—	—	—	—	—
P01	06/07/18	P01	OS	BO	JP	—
P02	06/07/18	DF3	OS	BO	JP	DG
P03	23/08/18	FINAL ISSUE	BO	OS	JP	JP
P04	23/08/18	FINAL ISSUE	BO	OS	JP	SW
C01	23/08/18	FINAL ISSUE	BO	OS	JP	SW

Suitability: A3

Drawing Status: STAGE COMPLETED

ARUP

Client: highways england

European Union
European Regional Development Fund

Project Title: A30 CHIVERTON TO CARLAND CROSS

Drawing Title: FIGURE 7.6 - ENVIRONMENTAL MASTERPLANS SHEET 4 OF 20

Scale	By	Checked	Approved	Authorised
1:1000	BO	OS	JP	SW
Original Size	**Date**	**Date**	**Date**	**Date**
A1	09/08/18	23/08/18	23/08/18	23/08/18

Drawing Number: HE PIN HA551502 - Originator ARP - Volume ELS - Location SW - Type DR - Role LE - Number 001004

Revision: C01