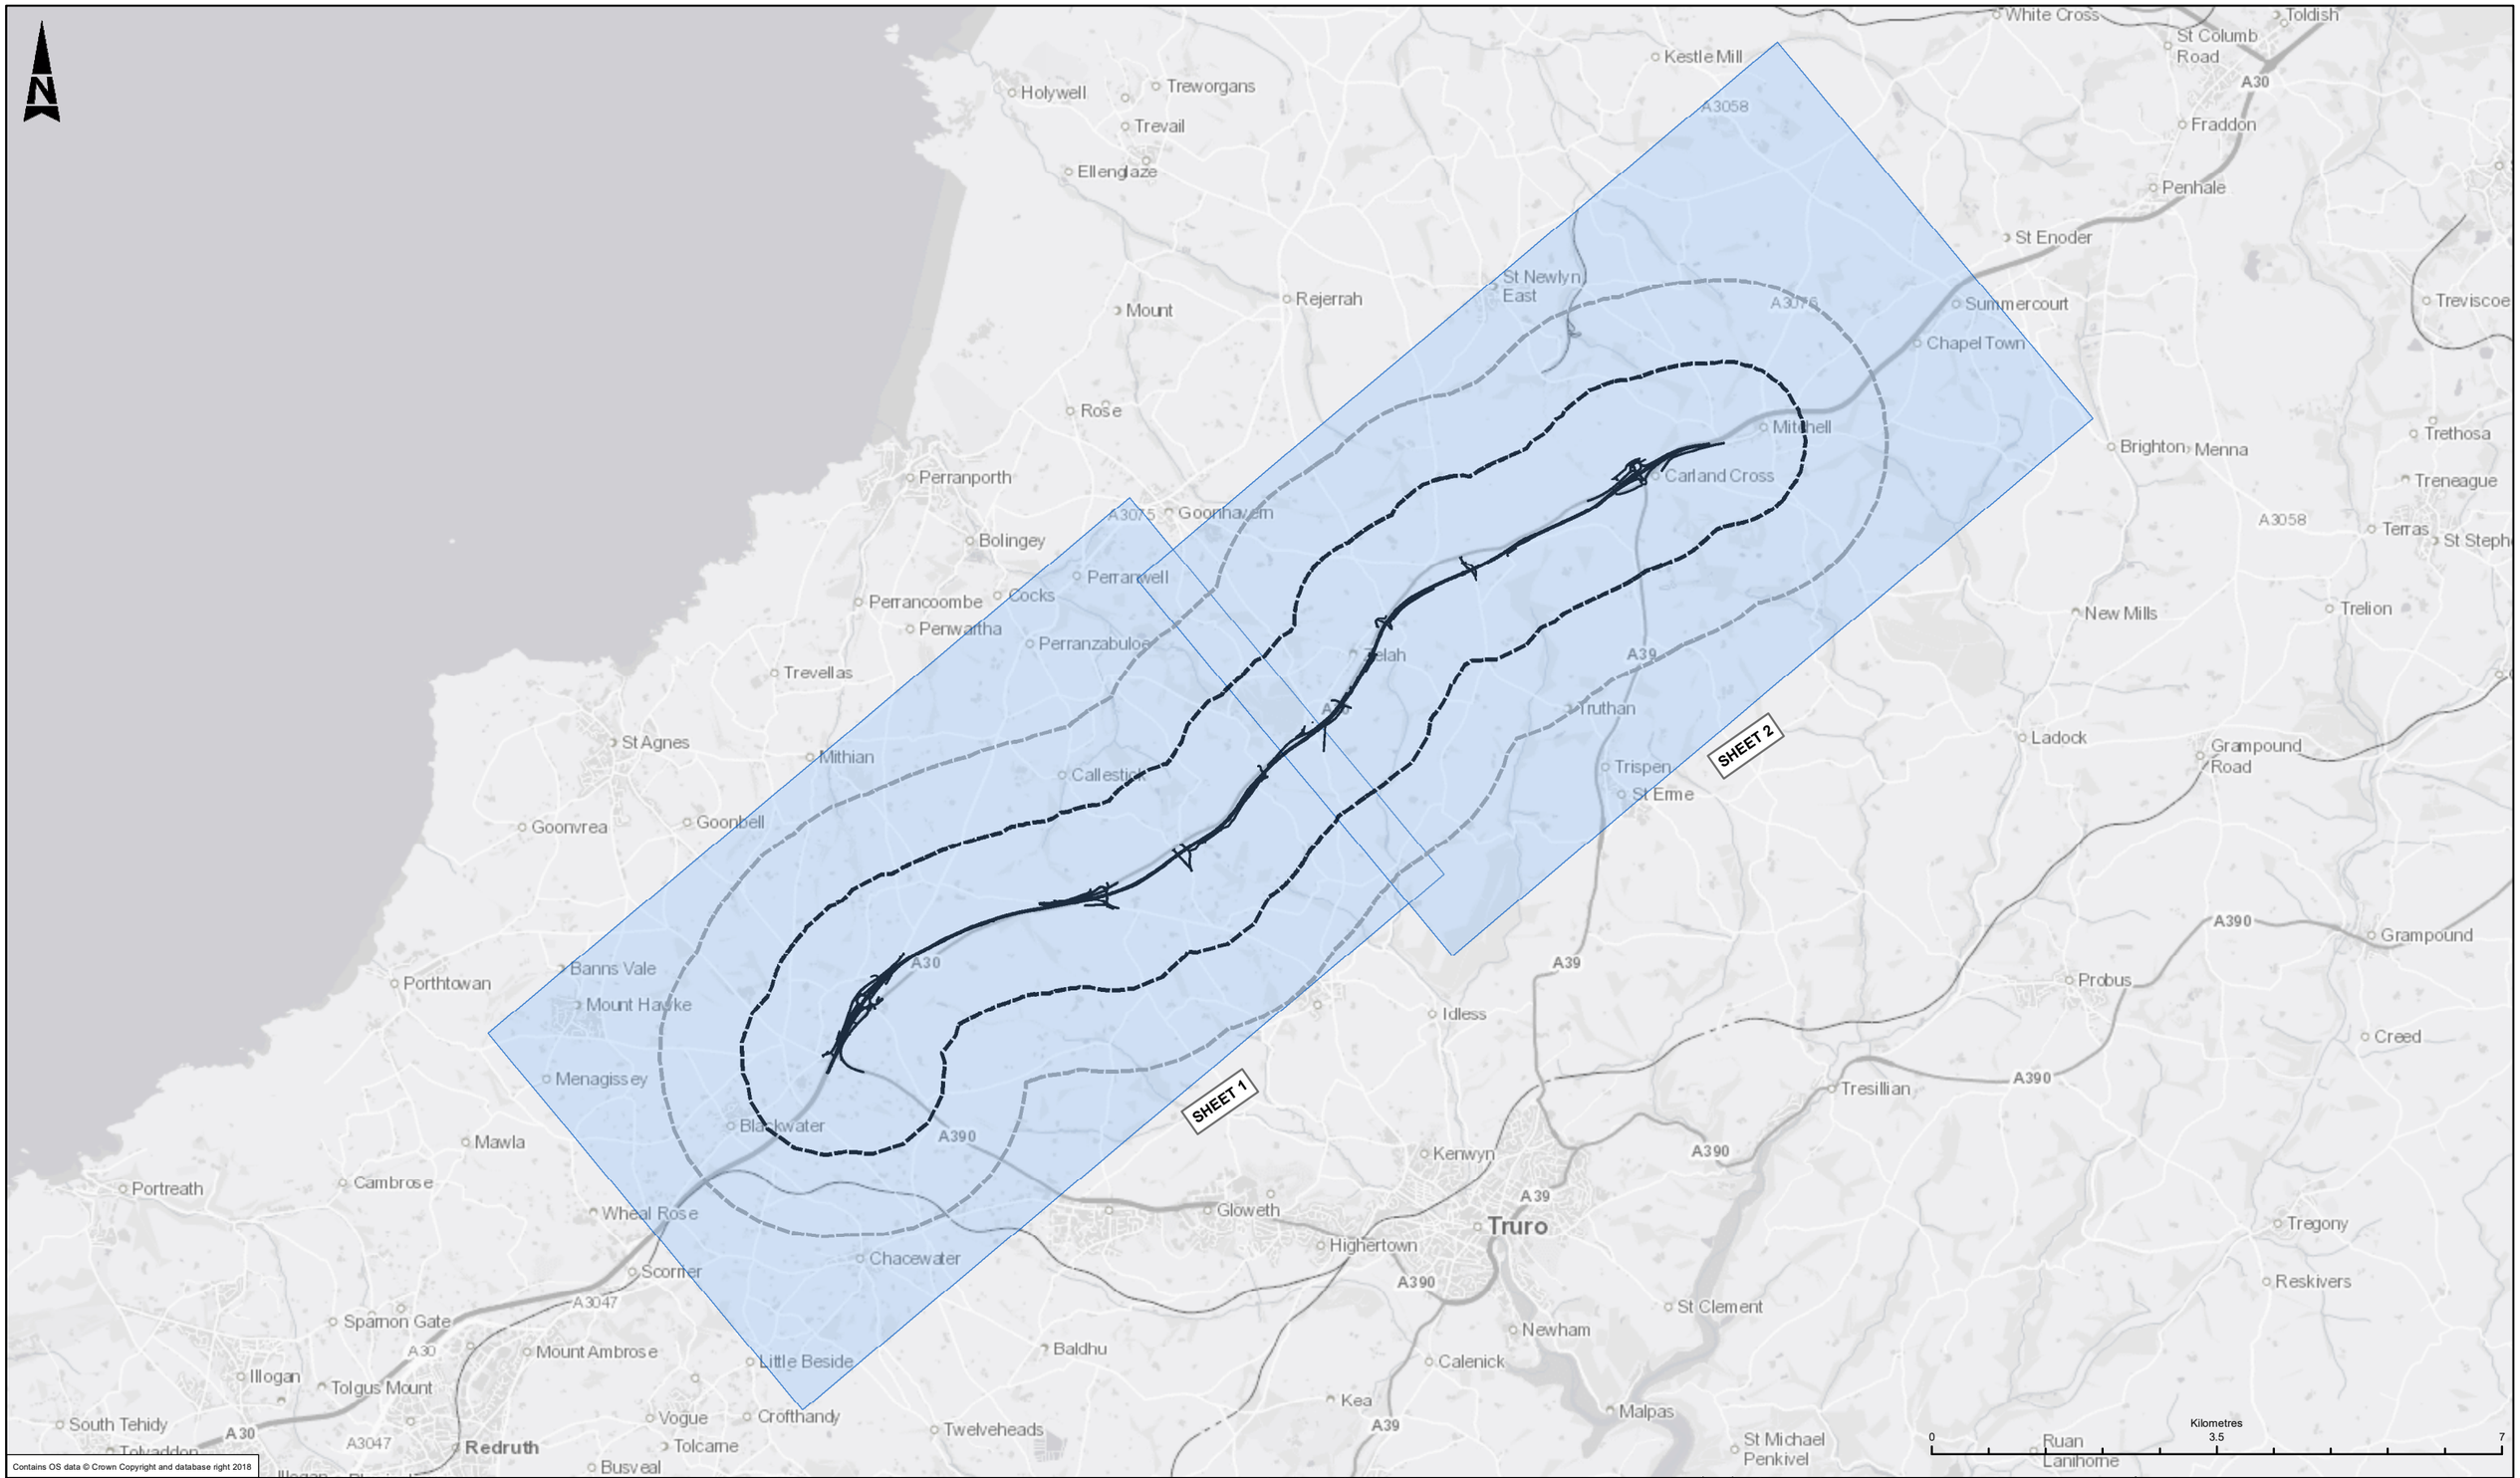

Contains OS data © Crown Copyright and database right 2018

LEGEND

- PROPOSED ROUTE ALIGNMENT
- CORE STUDY AREA (1KM)
- WIDER STUDY AREA (2KM)
- SHEET EXTENT

SAFETY, HEALTH AND ENVIRONMENTAL INFORMATION

In addition to the hazards/risks normally associated with the types of work detailed on this drawing, note the following significant residual risks (Reference shall also be made in the design hazard log)

Construction
None

Maintenance / Cleaning
None

Use
None

Decommission / Demolition
None

Rev	Date	Description	By	Chk'd	App'd
C02	14/08/18	FIRST ISSUE	AH	BO	JP

Suitability: A3
Drawing Status: STAGE COMPLETED

Designer: ARUP

Client: highways england

European Union
European Regional Development Fund

Project Title: A30 CHIVERTON TO CARLAND CROSS

Drawing Title: KEY PLAN CHAPTER 7 FIGURES 7.2 - 7.4

Scale	Designed / Drawn	Checked	Approved	Authorised
1:75,000	AH	BO	JP	IM

Original Size	Date	Date	Date	Date
A3	14/08/18	14/08/18	14/08/18	14/08/18

Drawing Number: HA551502-ARP-ELS-SW-DR-LE-001034
(Project | Originator | Volume | Location | Type | Role | Number)

Revison: C02