DO NOT SCALE

Millimetres 0 10 100

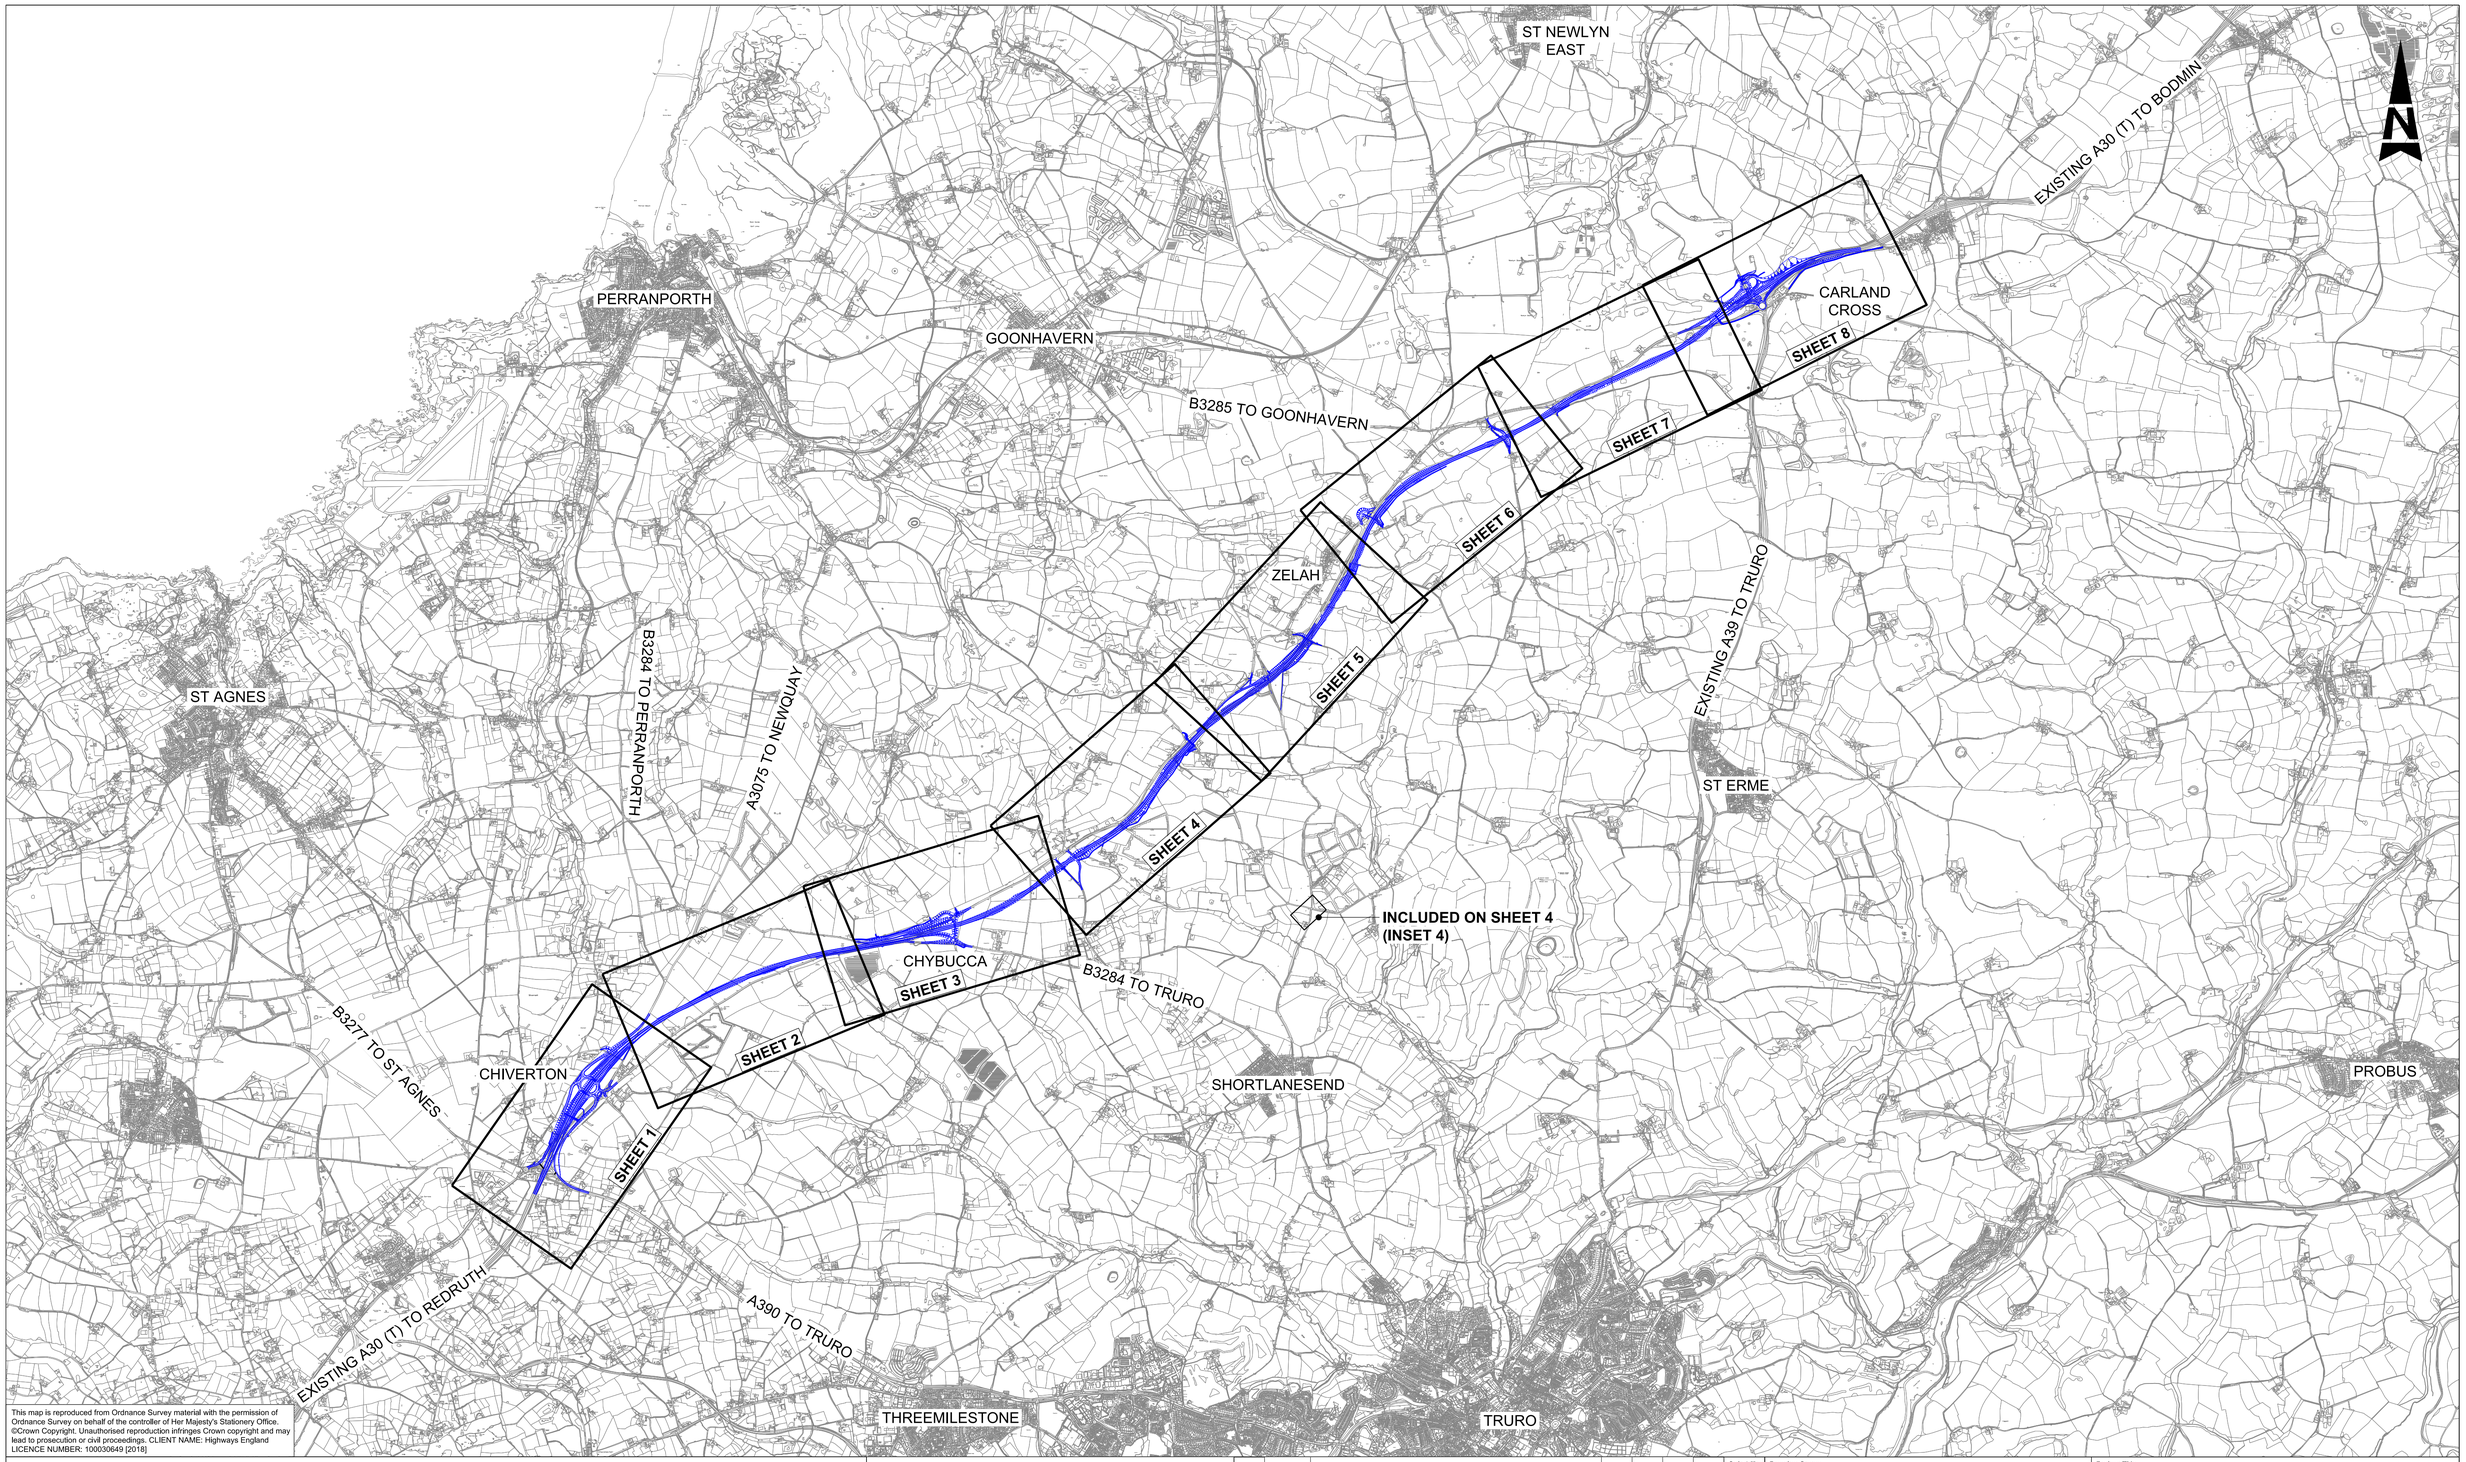

This map is reproduced from Ordnance Survey material with the permission of Ordnance Survey on behalf of the controller of Her Majesty's Stationery Office. ©Crown Copyright. Unauthorised reproduction infringes Crown copyright and may lead to prosecution or civil proceedings. CLIENT NAME: Highways England LICENCE NUMBER: 100030649 [2018]

GENERAL NOTES:

1. ALL DIMENSIONS ARE IN METRES UNLESS NOTED OTHERWISE.
2. ONLY WRITTEN DIMENSIONS SHALL BE USED, DO NOT SCALE.

LEGEND:

THE SCHEME (SHOWN FOR ILLUSTRATIVE PURPOSES)

0 500 1000 1500 2000

SCALE 1:25000

Rev.	Date	Description	By	Chk'd	App'd	Auth'd
—	—	—	—	—	—	—
—	—	—	—	—	—	—
—	—	—	—	—	—	—
—	—	—	—	—	—	—
P01	22/08/18	DCO ISSUE	AJ	LP	RC	—
P02	22/08/18	P02	AJ	LP	RC	SW
C01	22/08/18	DCO ISSUE	AJ	LP	RC	SW
P03	19/12/18	VERSION A	HJ	RC	MB	MB
P04	19/12/18	VERSION A	HJ	RC	MB	DG
C02	19/12/18	VERSION A	HJ	RC	MB	DG

Suitability: A4

Drawing Status: STAGE COMPLETED

Client: highways england

European Union
European Regional Development Fund

Project Title: A30 CHIVERTON TO CARLAND CROSS

Drawing Title: RIGHTS OF WAY AND ACCESS PLANS APFP REGULATIONS 5(2)(K) KEY PLAN

Scale	By	Checked	Approved	Authorised
N/A	HJ	RC	MB	DG
Original Size	**Date**	**Date**	**Date**	**Date**
A1	19/12/18	19/12/18	19/12/18	19/12/18

Drawing Number: HE PIN HA551502 - Originator ARP - Volume LSI - Location SW - Type DR - Role ZL - Number 000500

Revision: C02