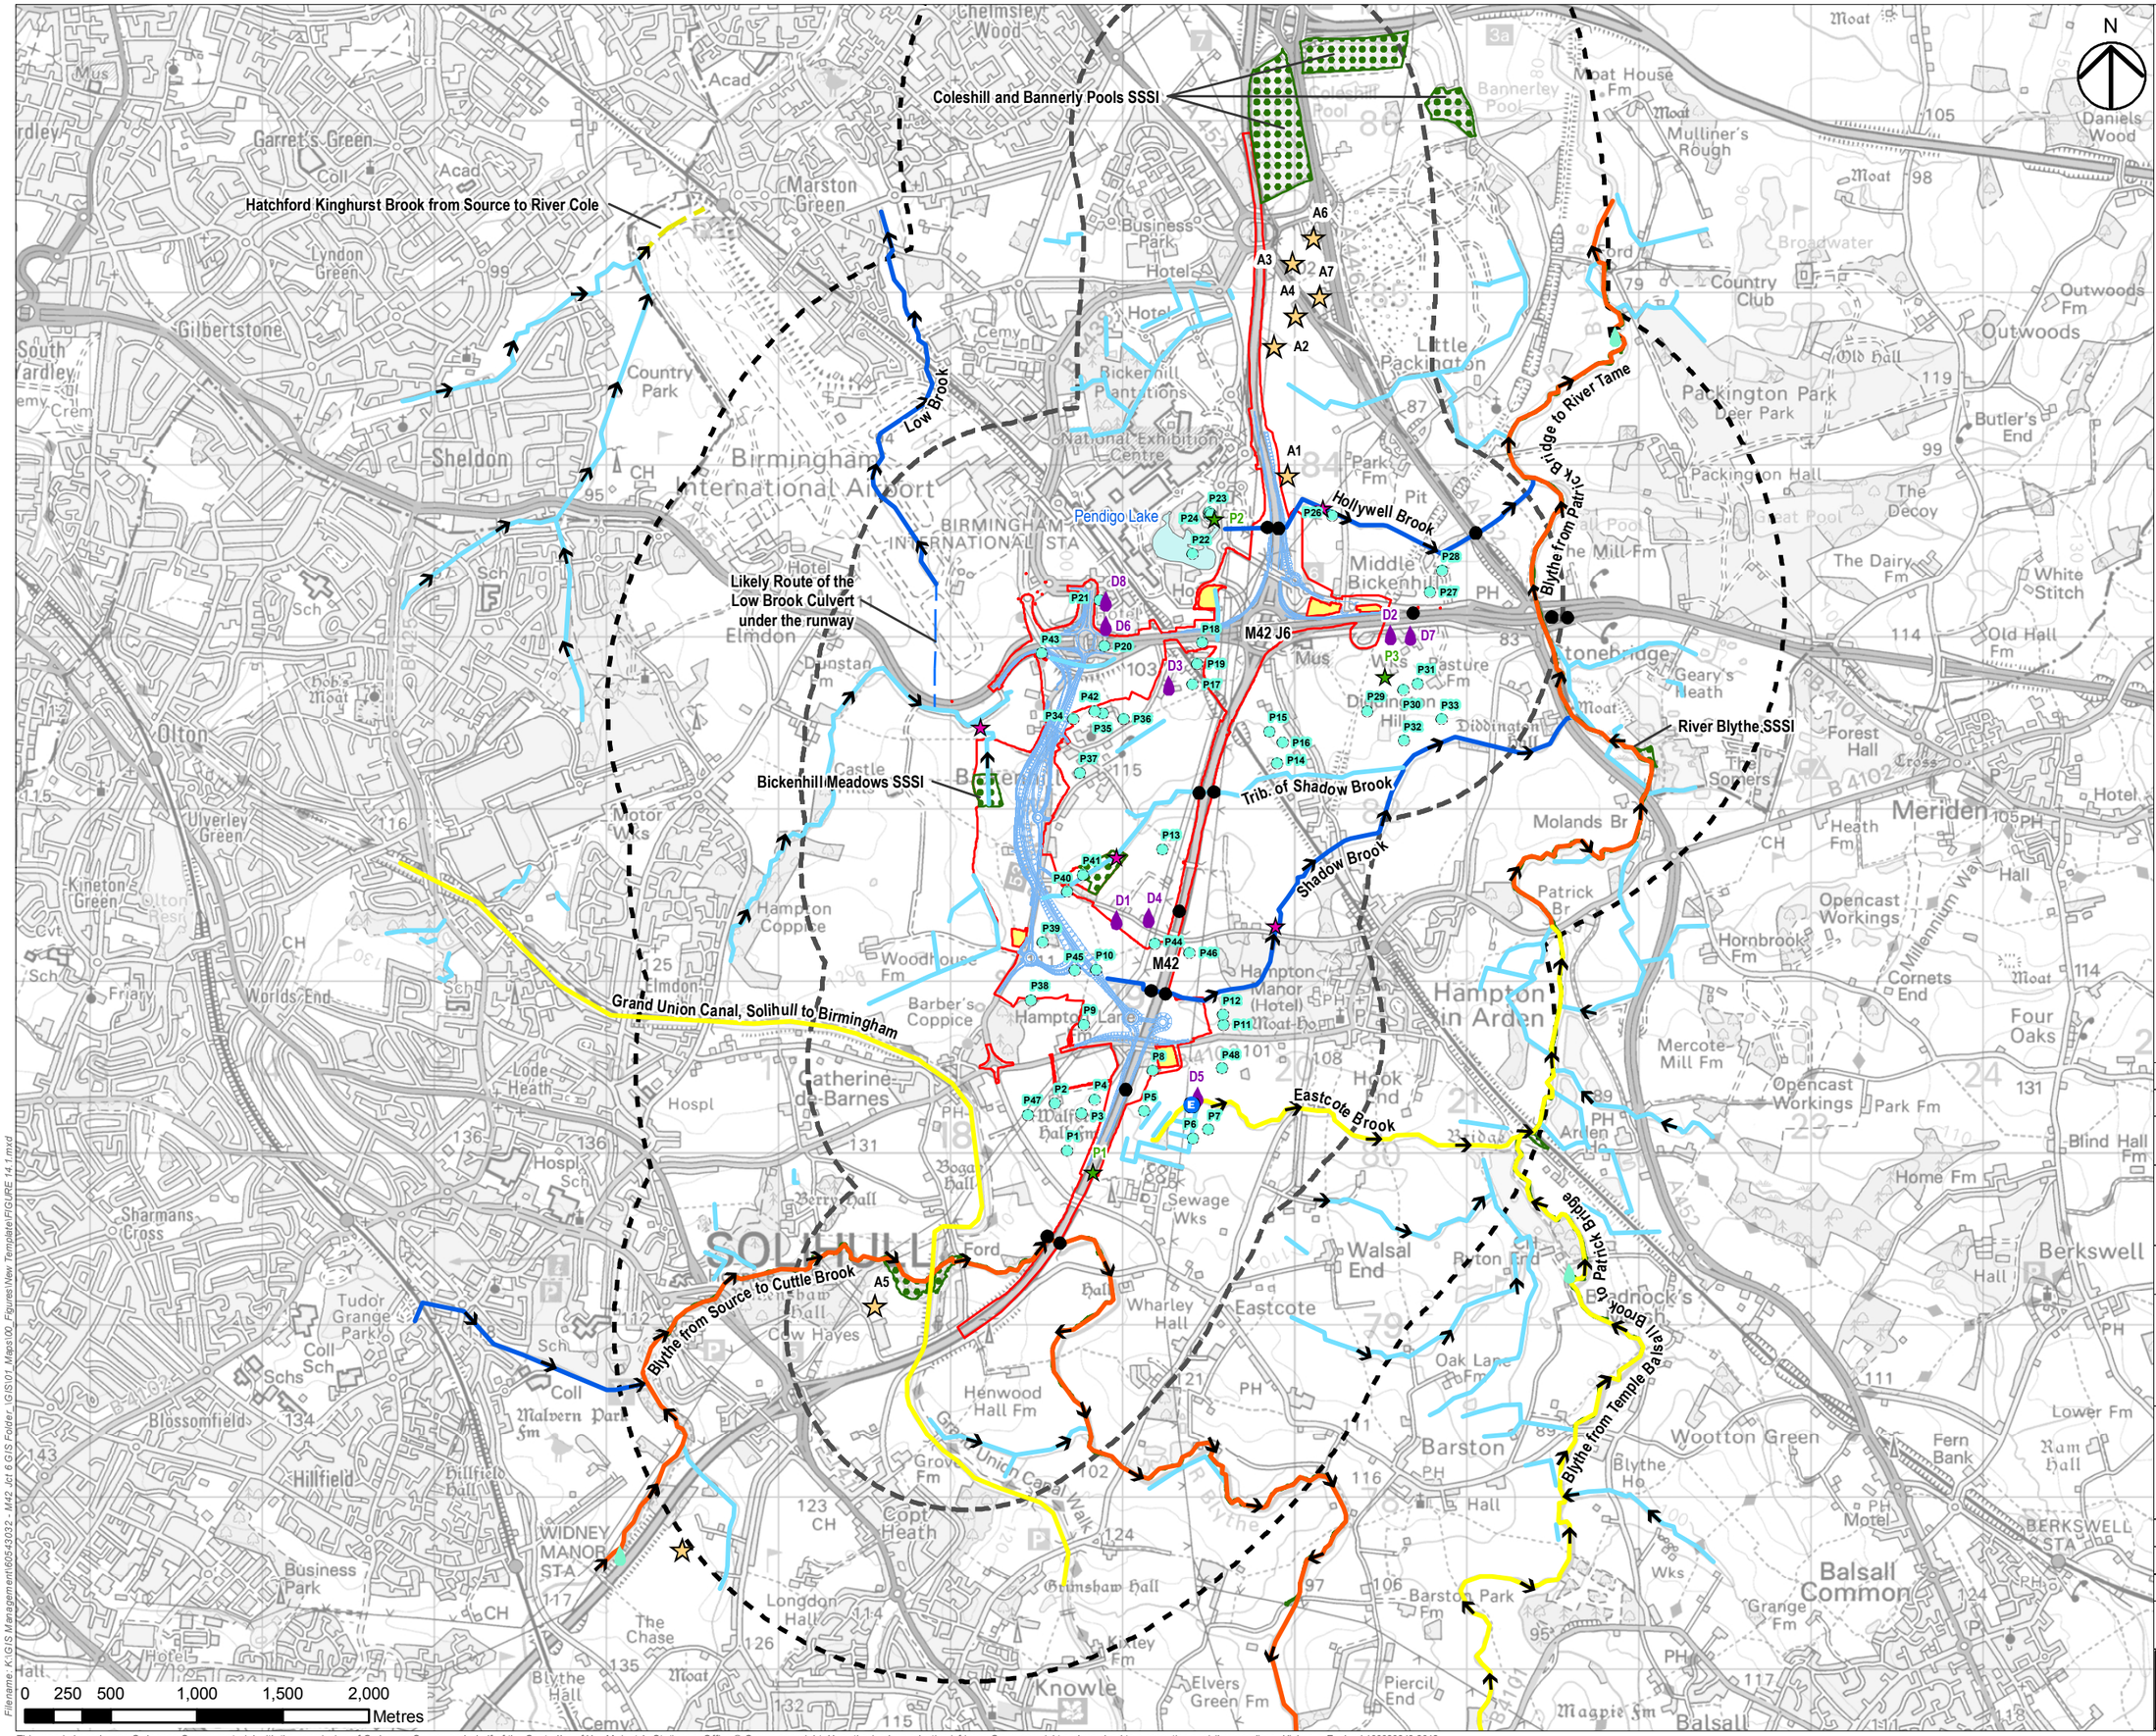

NOTES

THIS DRAWING IS TO BE READ IN CONJUNCTION WITH ALL OTHER RELEVANT DOCUMENTATION.

LEGEND

- THE SCHEME
- LIMITS OF LAND TO BE ACQUIRED OR USED PERMANENTLY OR TEMPORARILY (THE ORDER LIMITS)
- LIMITS OF LAND TO BE TEMPORARILY ACQUIRED FOR SIGNAGE INSTALLATION
- LAND NOT INCLUDED WITHIN THE ORDER LIMITS
- MAIN RIVER (WHEN NOT A WFD REPORTING REACH)
- ORDINARY WATERCOURSE (WHEN NOT A WFD REPORTING REACH)
- WFD WATERCOURSE POOR ECOLOGICAL STATUS
- WFD WATERCOURSE MODERATE ECOLOGICAL STATUS
- WFD WATERCOURSE MODERATE ECO HEAVILY MODIFIED
- ENVIRONMENT AGENCY MONITORING LOCATION
- APPROXIMATE GROUNDWATER ABSTRACTION LOCATION
- APPROXIMATE SURFACE WATER ABSTRACTION LOCATION
- ACTIVE DISCHARGE CONSENT
- WATER QUALITY SAMPLING LOCATION
- EXISTING HIGHWAY OUTFALLS
- POLLUTION INCIDENT
- SITE OF SPECIAL SCIENTIFIC INTEREST (SSSI)
- PONDS

Revision Details	By / Check	Date	Suffix
FIRST ISSUE	GB / JG	12/12/18	C01

Purpose of Issue: DCO SUBMISSION

Client: Highways England, Floor 5, Two Colmore Square, 38 Colmore Circus, B4 6BN

Development Consent Order Number: TR010027

Project Title: M42 JUNCTION 6 IMPROVEMENT

Drawing Title: FIGURE 14.1 WATER RESOURCE FEATURES AND THEIR ATTRIBUTES

Designed	Drawn	Checked	Approved	Date
TJ	GB	OT	JG	12/12/18

Internal Project No	Suitability
60543032	D7
Scale @ A3	Zone
1:35,000	M42

THIS DOCUMENT HAS BEEN PREPARED PURSUANT TO AND SUBJECT TO THE TERMS OF AECOM'S APPOINTMENT BY ITS CLIENT. AECOM ACCEPTS NO LIABILITY FOR ANY USE OF THIS DOCUMENT OTHER THAN BY ITS ORIGINAL CLIENT OR FOLLOWING AECOM'S EXPRESS AGREEMENT TO SUCH USE, AND ONLY FOR THE PURPOSES FOR WHICH IT WAS PREPARED AND PROVIDED.

Drawing Number: Highways England Pin HE551485 | Originator -ACM | Volume -EGN- | Location M42_SW_ZZ_ZZ | Type -DR- | Role -DC- | Number -0033 | Rev C01

Filename: K:\GIS Management\60543032 - M42 Jct 6 GIS Folder_\GIS\01 Maps\00 Figures\New Template\FIGURE 14.1.mxd

This map is based upon Ordnance Survey material with the permission of Ordnance Survey on behalf of the Controller of Her Majesty's Stationery Office © Crown copyright. Unauthorised reproduction infringes Crown copyright and may lead to prosecution or civil proceedings. Highways England 100030649 2018