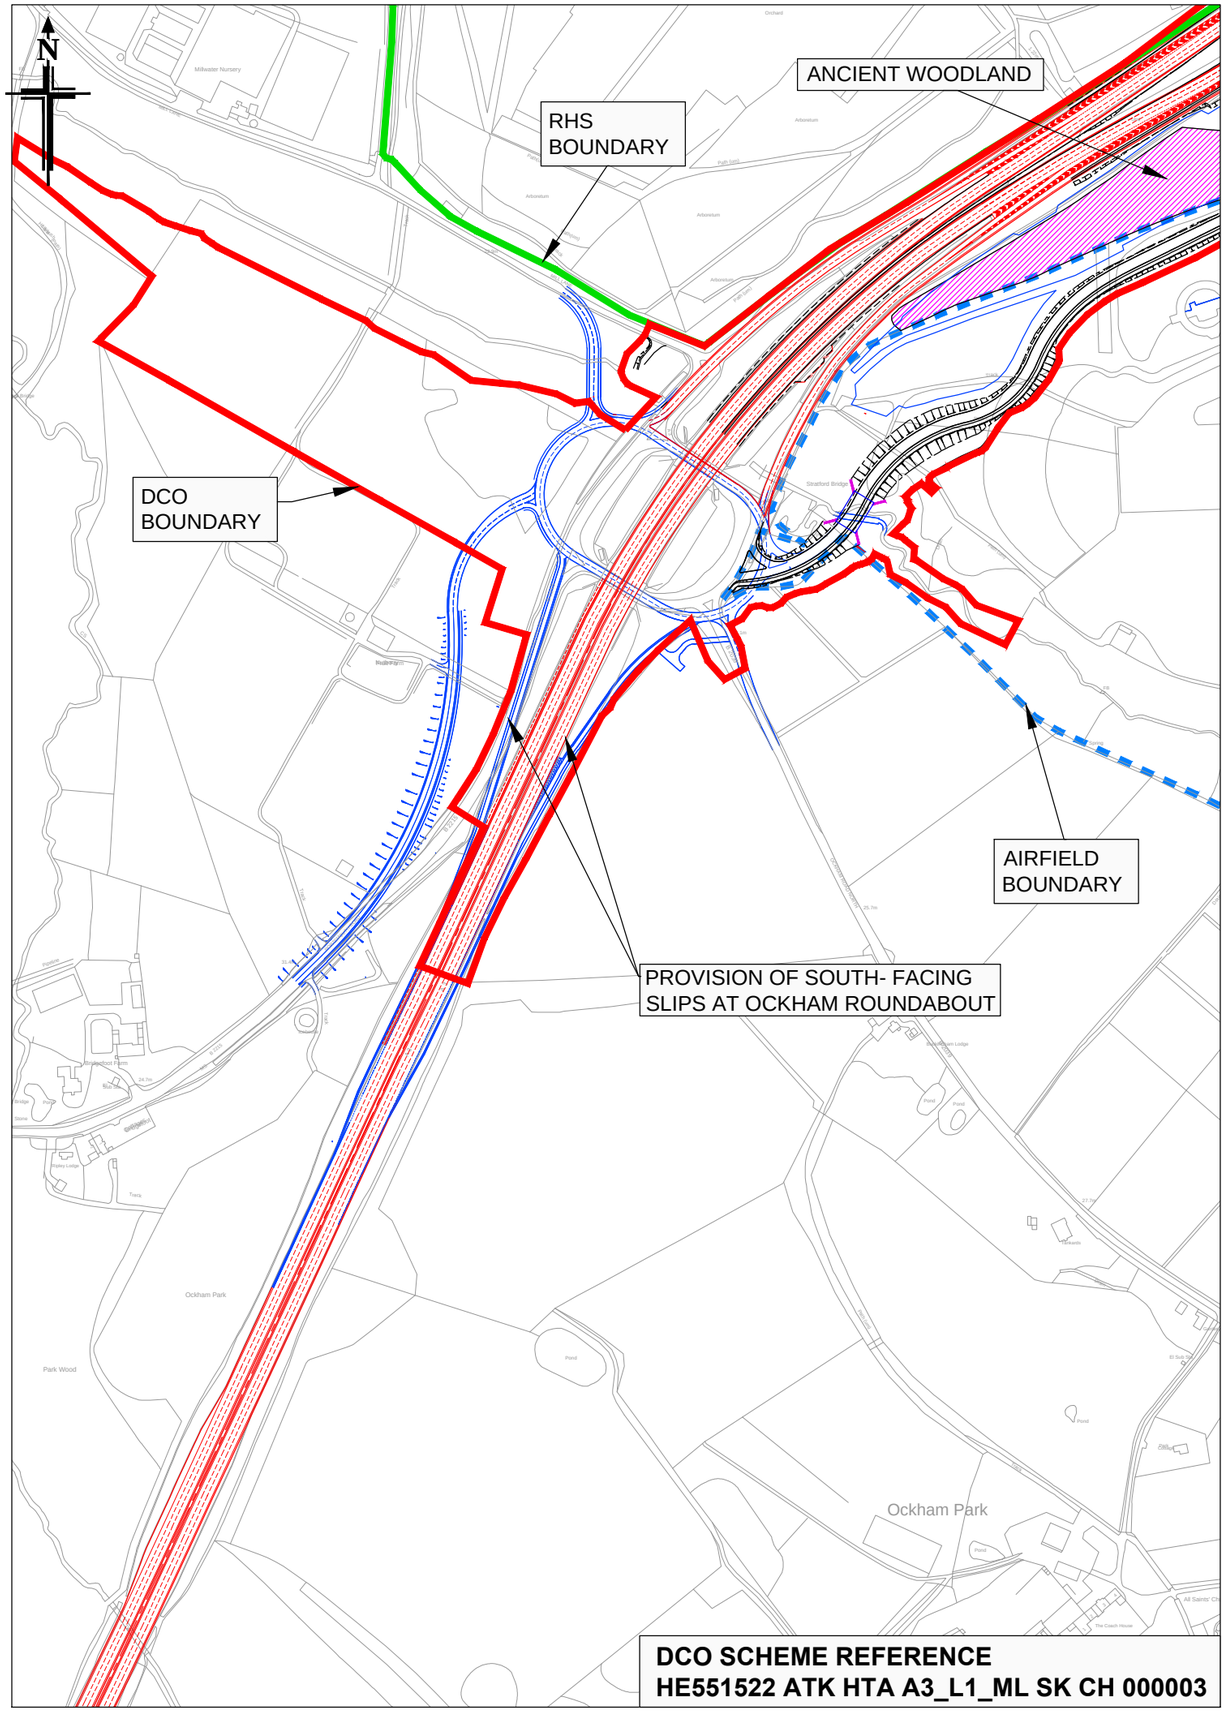

DCO SCHEME REFERENCE
HE551522 ATK HTA A3_L1_ML SK CH 000003

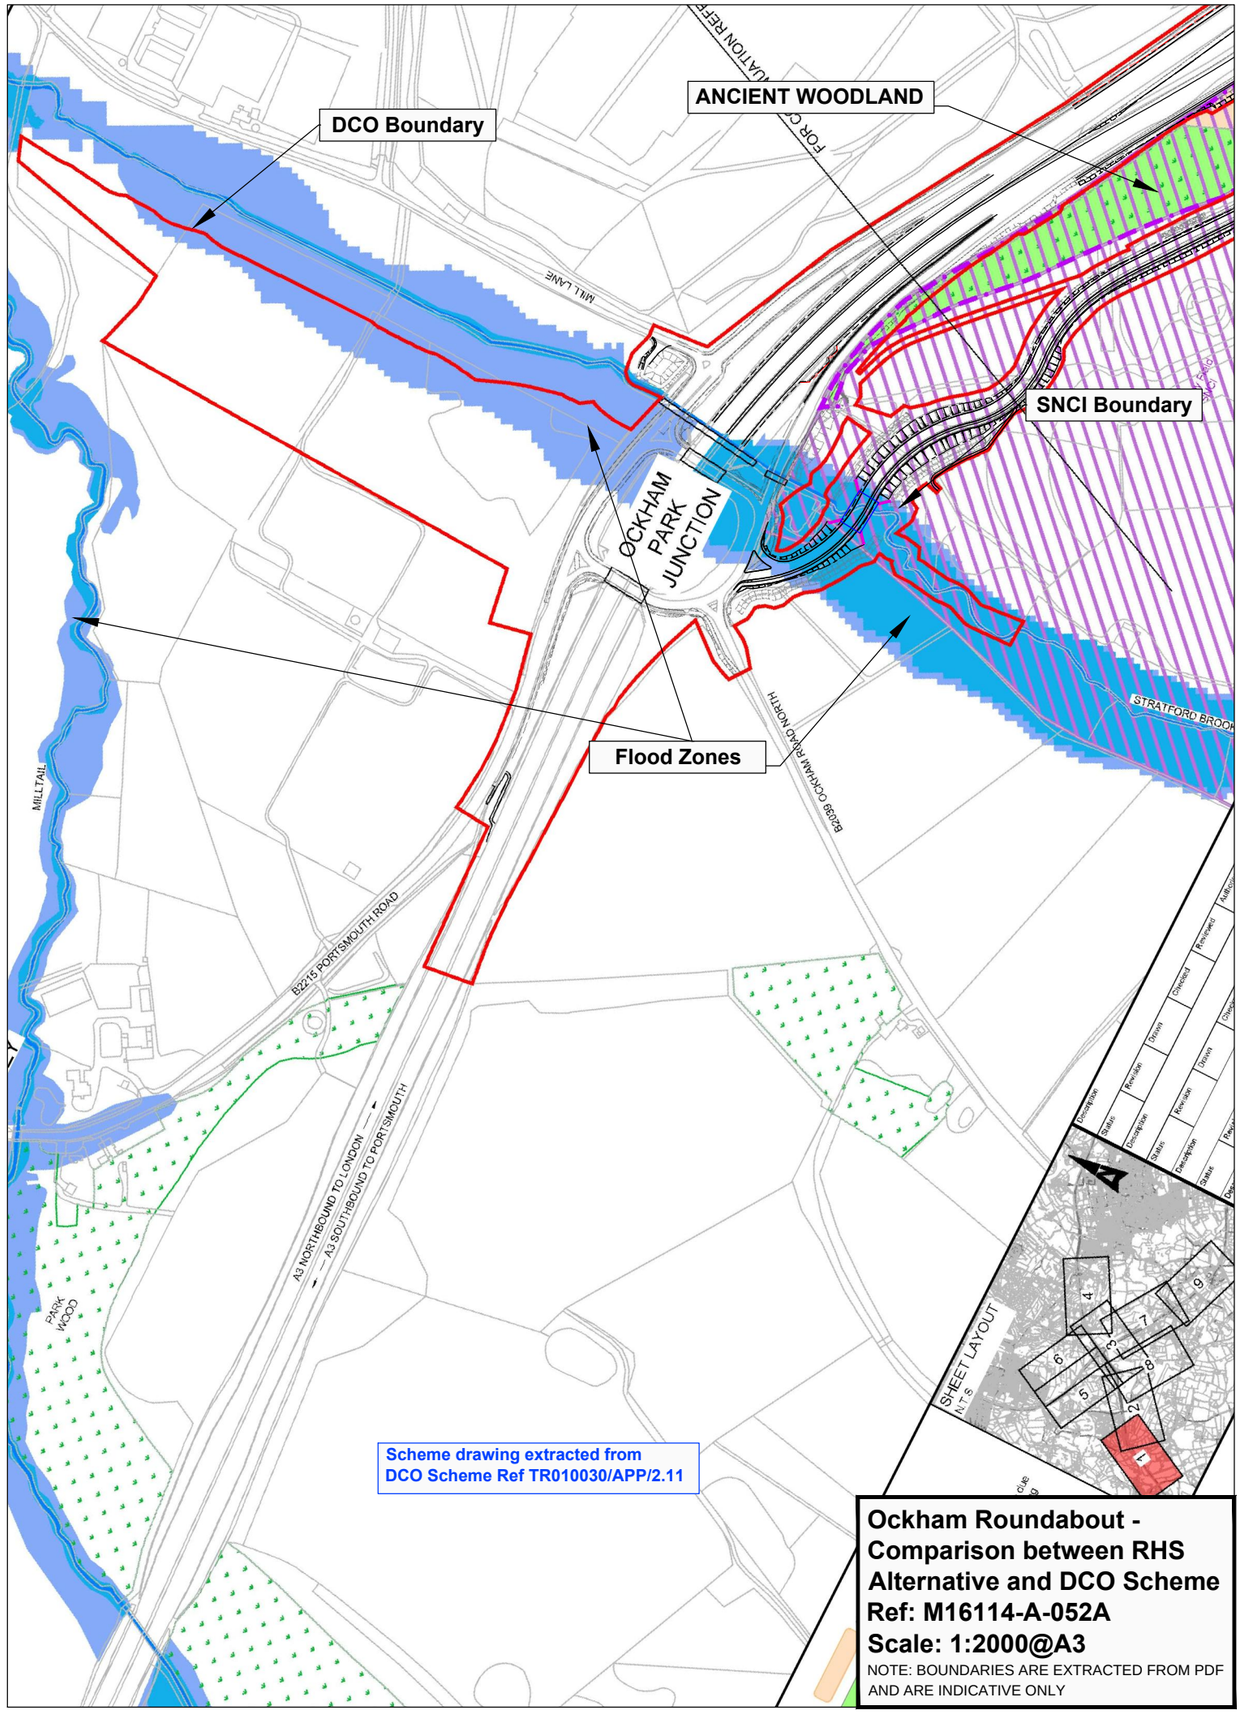

Ockham Roundabout - Comparison between RHS Alternative and DCO Scheme
Ref: M16114-A-052A
Scale: 1:2000@A3

NOTE: BOUNDARIES ARE EXTRACTED FROM PDF AND ARE INDICATIVE ONLY