KEY

EXISTING GROUND PROFILE

A47 PROPOSALS GROUND PROFILE

EASTON ESTATE REQUIREMENTS

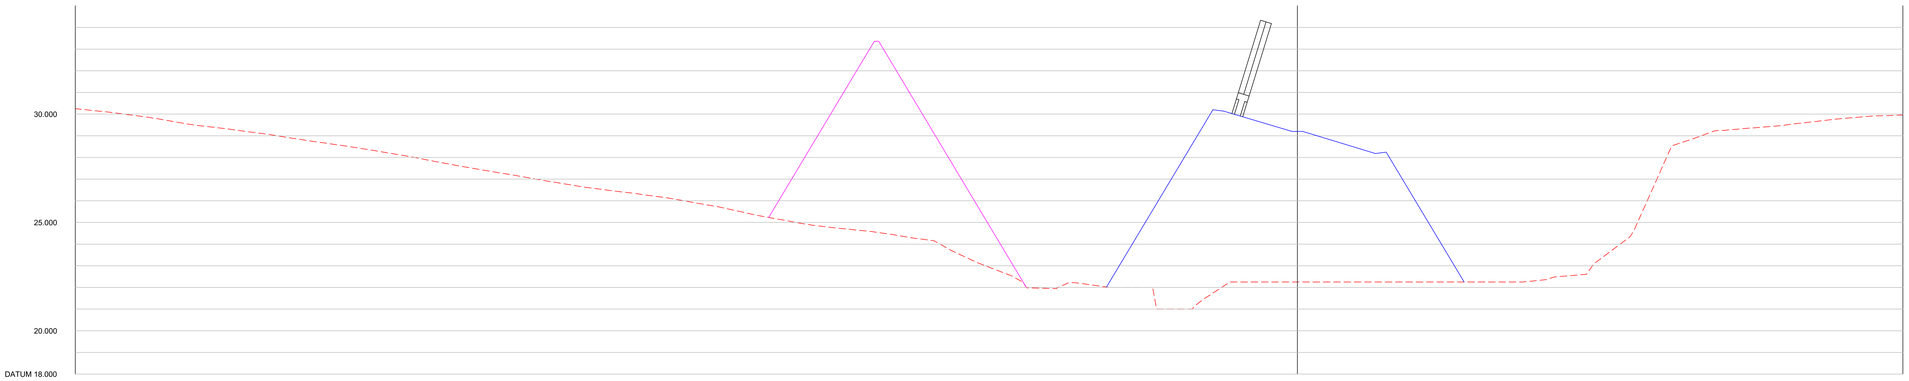

CHAINAGE	0.000	10.000	20.000	30.000	40.000	50.000	60.000	70.000	80.000	90.000	100.000	110.000	120.000	130.000	140.000	150.000	160.000	170.000	180.000	190.000	200.000	210.000	220.000	230.000	240.000	250.000	260.000	270.000	280.000	290.000	300.000	310.000	320.000	330.000	340.000	350.000	360.000	370.000	380.000	390.000	400.000	410.000	420.000	421.718
EXISTING LEVEL	30.251	30.033	29.750	29.435	29.185	28.889	28.596	28.283	27.932	27.559	27.223	26.878	26.565	26.315	26.016	25.651	25.230	24.877	24.655	24.392	23.947	23.000	21.979	22.225	22.000	21.000	21.404	22.250	22.250	22.250	22.250	22.250	22.250	22.250	22.398	22.975	24.775	28.643	29.260	29.410	29.624	29.634	29.945	29.964

SECTION 7

REV	DATE	AMENDMENT DETAILS	DRAWN	APPROVED

PROJECT: A47 WORKS EASTON ESTATE

DRAWING TITLE: SECTIONS - SHEET 3 OF 3

CLIENT:

DATE: 05.10.21

DRAWING STATUS: INFORMATION

SCALE(S): 1:500H 1:100V

DESIGNED: BWA

DRAWN: BWA

CHECKED: JPC

APPROVED: JPC

JOB No: 2417

DRAWING No: 00/004

REVISION:

create CONSULTING ENGINEERS LTD

www.createconsultingengineers.co.uk

DO NOT SCALE

ORIGINAL SHEET SIZE - A0 Landscape