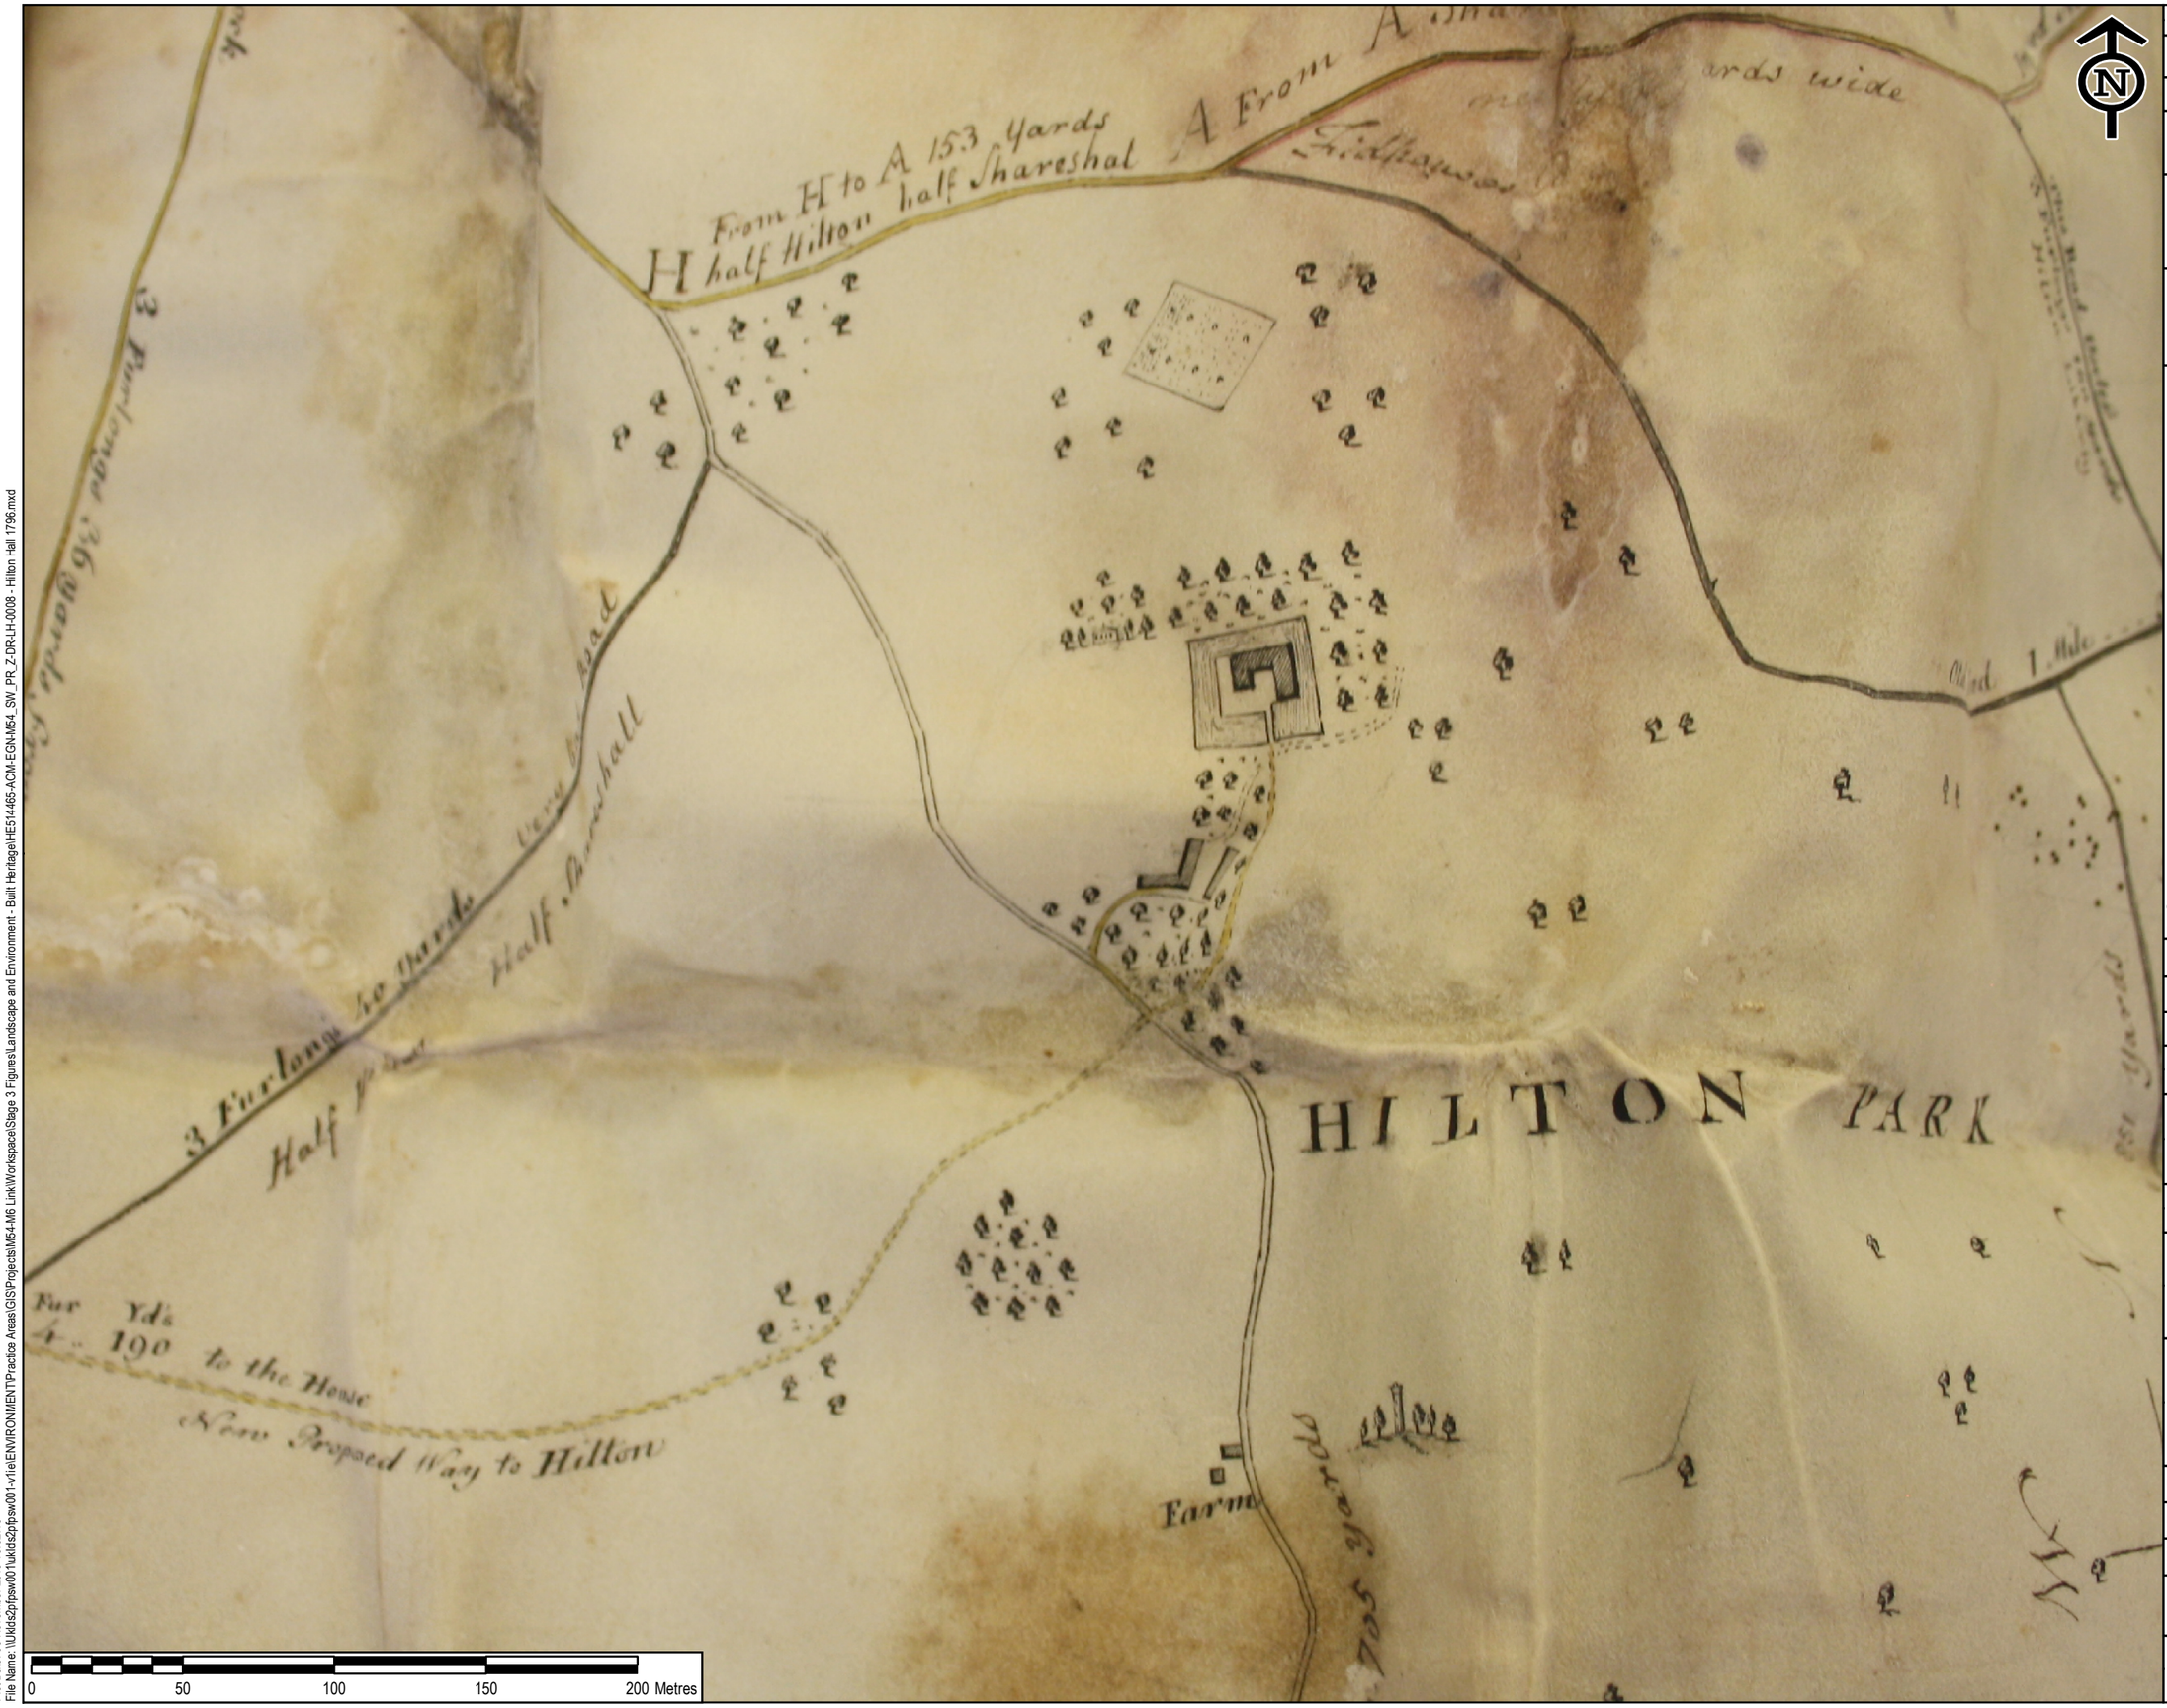

0 50 100 150 200 Metres

SAFETY, HEALTH AND ENVIRONMENTAL INFORMATION BOX

IT IS ASSUMED THAT ALL WORKS ON THIS DRAWING WILL BE CARRIED OUT BY A COMPETENT CONTRACTOR WORKING, WHERE APPROPRIATE, TO AN APPROPRIATE METHOD STATEMENT.

THIS DRAWING IS TO BE USED ONLY FOR THE PURPOSE OF ISSUE THAT IT WAS ISSUED FOR AND IS SUBJECT TO AMENDMENT.

EXCEPTIONAL RISKS RELATING TO THE WORKS ASSOCIATED WITH THIS DRAWING ARE IDENTIFIED BELOW.

CONSTRUCTION

MAINTENANCE / OPERATION / DECOMMISSIONING / DEMOLITION

NOTES

1. THIS DRAWING IS TO BE READ IN CONJUNCTION WITH ALL OTHER RELEVANT DOCUMENTATION.
2. DO NOT SCALE FROM THIS DRAWING, USE ONLY PRINTED DIMENSIONS.
3. ALL DIMENSIONS IN MILLIMETRES, ALL CHAINAGES, LEVELS AND COORDINATES ARE IN METRES UNLESS DEFINED OTHERWISE.

© Crown copyright and database rights 2019
Ordnance Survey 100030649

Revision Details	By / Check	Date	Suffix
Revised Template and Scheme Boundary	EC / AR	06/11/19	P02
First Issue	EC / AR	06/11/19	P01

Purpose of issue
DCO APPLICATION

Client
Highways England
The Cube
199 Wharfside Street
Birmingham
B1 1RN

Working on behalf of
highways england

Development Consent Order Number
TR010054

Project Title
M54 TO M6 LINK ROAD

Drawing Title
FIGURE 6.7
HILTON PARK 1796

Designed	Drawn	Checked	Approved	Date
EC	EC	AR	TP	06/11/2019

Internal Project No.	Suitability
60536736	S8
Scale @ A3	Zone
1:2,000	M54 to M6 Link Road

THIS DOCUMENT HAS BEEN PREPARED PURSUANT TO AND SUBJECT TO THE TERMS OF AECOM'S APPOINTMENT BY ITS CLIENT. AECOM ACCEPTS NO LIABILITY FOR ANY USE OF THIS DOCUMENT OTHER THAN BY ITS ORIGINAL CLIENT OR FOLLOWING AECOM'S EXPRESS AGREEMENT TO SUCH USE, AND ONLY FOR THE PURPOSES FOR WHICH IT WAS PREPARED AND PROVIDED.

Drawing Number
Highways England PIN | Originator | Volume
HE514465 -ACM -EGN -
M54_SW_PR_Z -DR - LH - 0008
Location | Type | Role | Number

Rev
P02

Plot Date: 06 November 2019 10:02:48
File Name: \\Ukds2pfsw001\ukds2pfsw001-v1\ie\ENVIRONMENT\Practice Areas\GIS\Projects\M54-M6 Link\Workspace\Stage 3 Figures\Landscape and Environment - Built Heritage\HE514465-ACM-EGN-M54_SW_PR_Z-DR-LH-0008 - Hilton Hall 1796.mxd