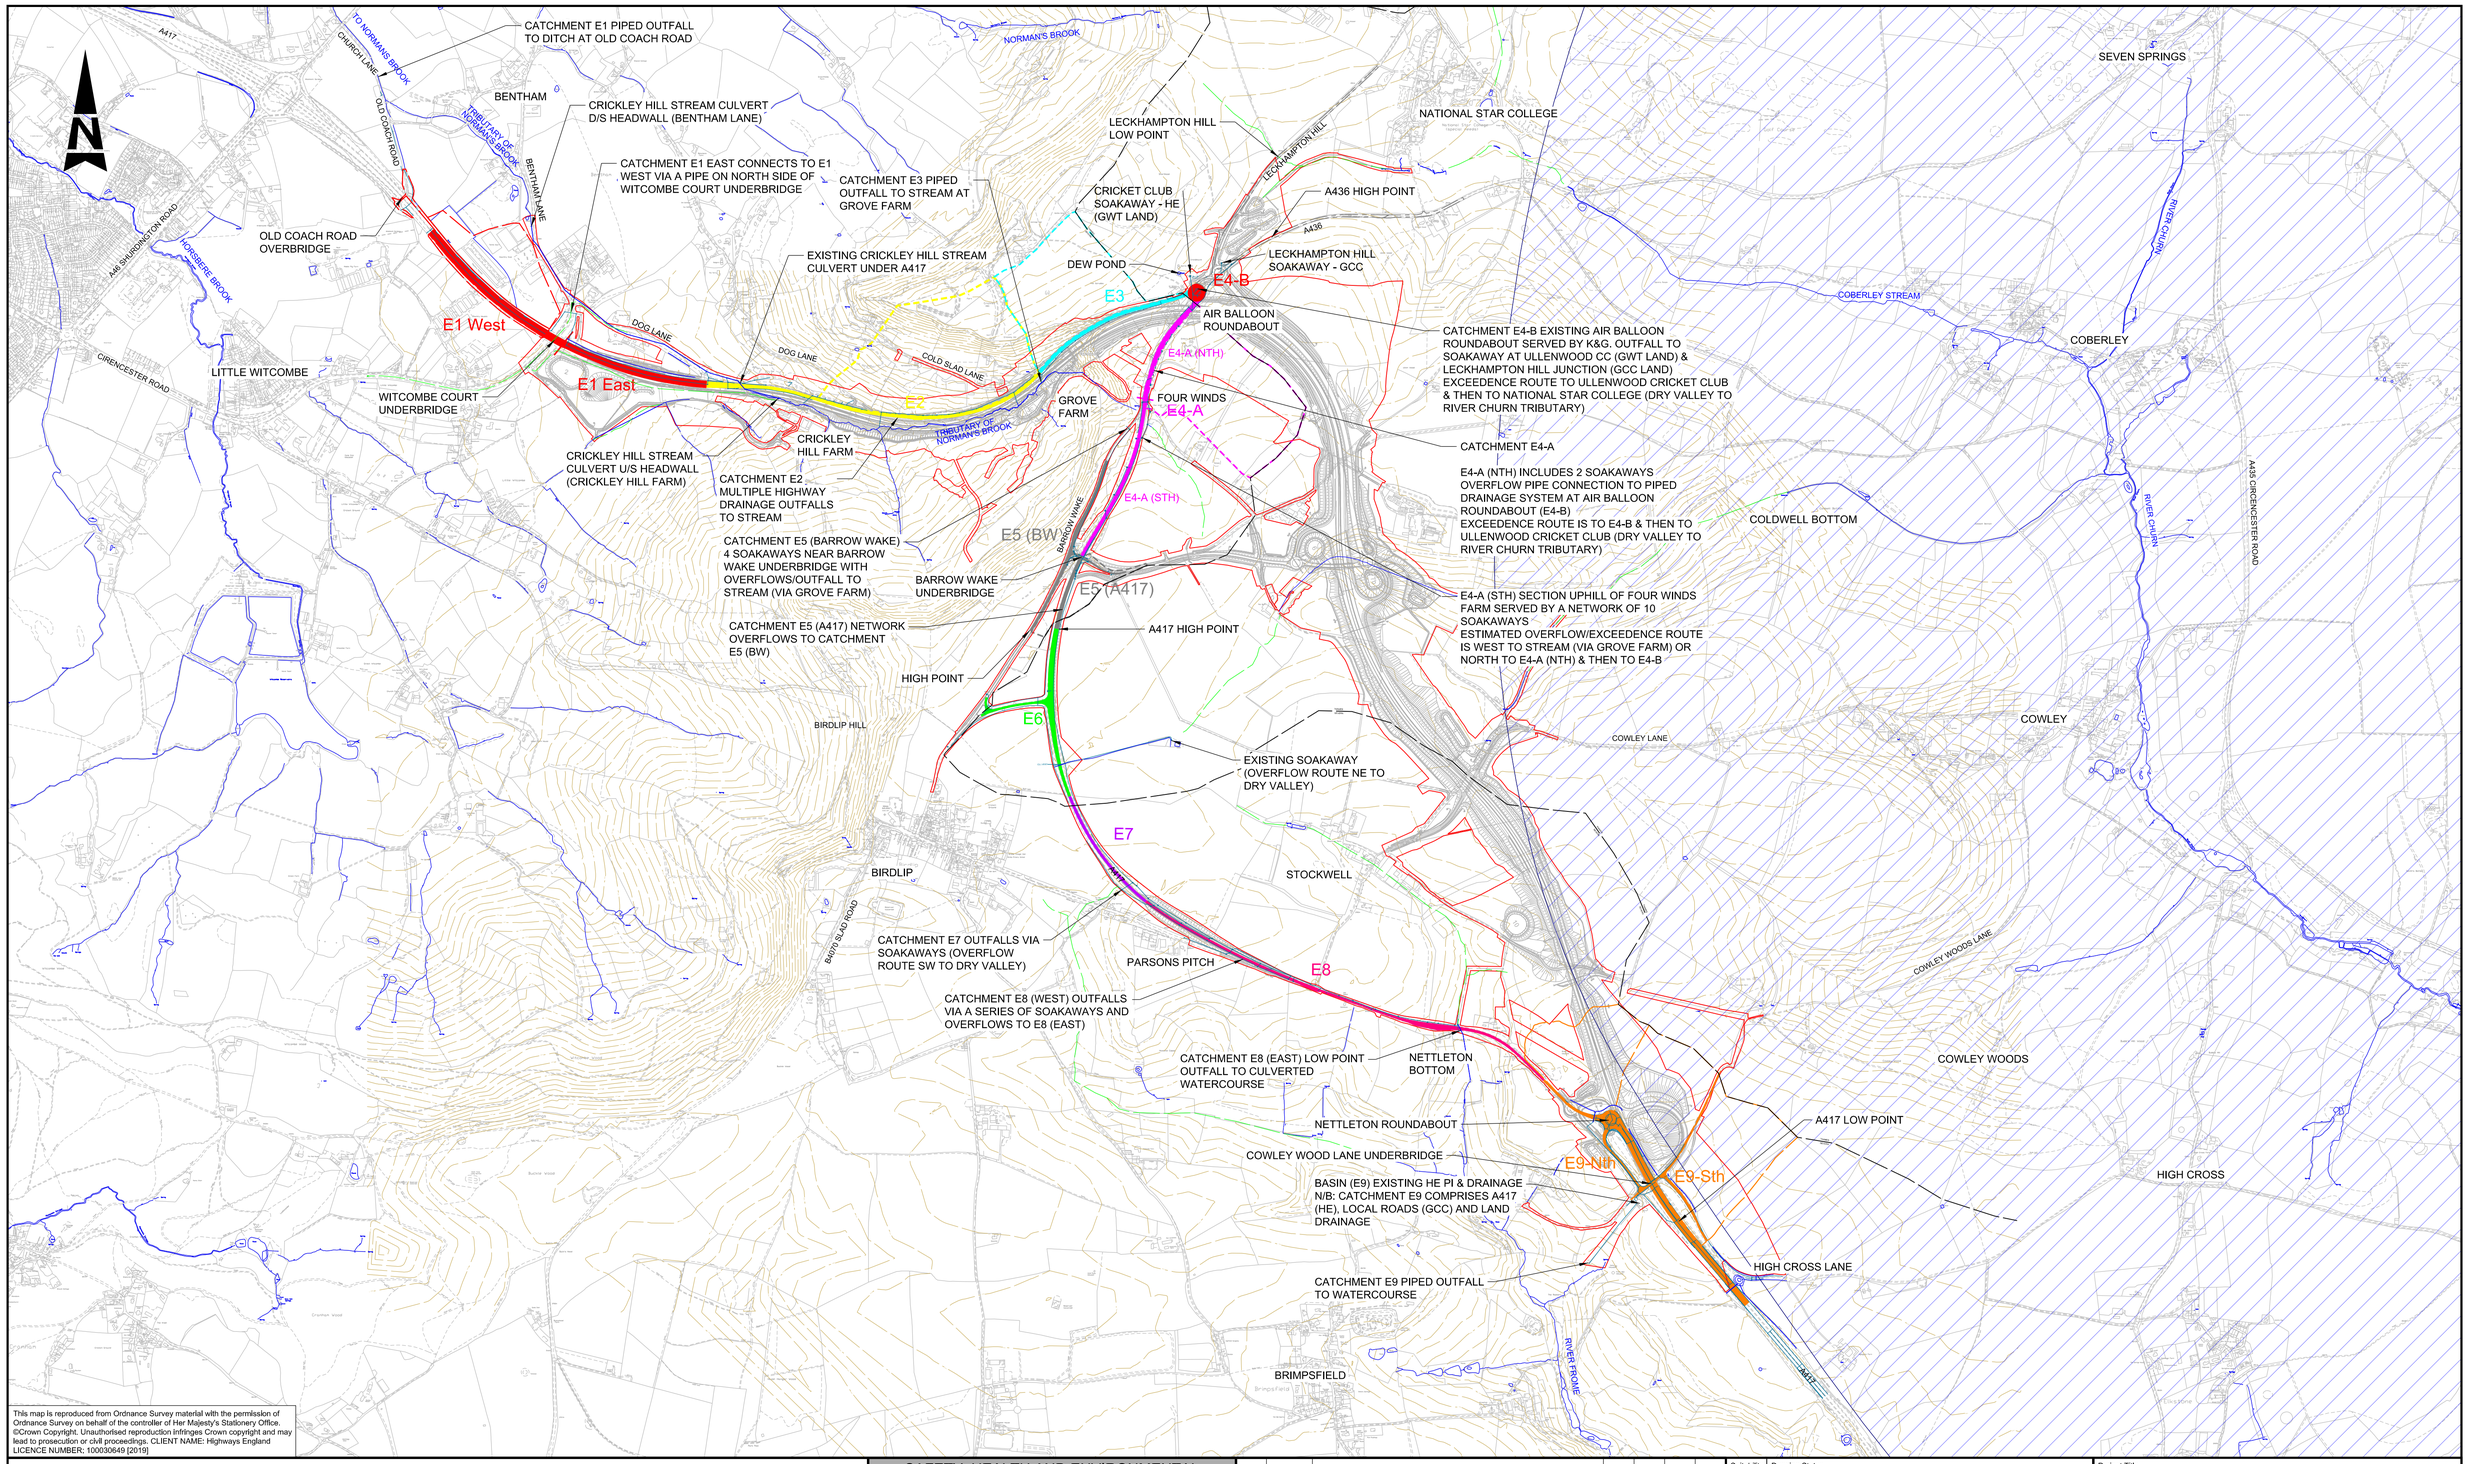

This map is reproduced from Ordnance Survey material with the permission of Ordnance Survey on behalf of the controller of Her Majesty's Stationery Office. ©Crown Copyright. Unauthorised reproduction infringes Crown copyright and may lead to prosecution or civil proceedings. CLIENT NAME: Highways England LICENCE NUMBER: 100030649 [2019]

NOTES

1. ALL DIMENSIONS ARE IN METRES UNLESS NOTED OTHERWISE.
2. ONLY WRITTEN DIMENSIONS SHALL BE USED, DO NOT SCALE.
3. THIS DRAWING SHALL BE READ IN CONJUNCTION WITH THE ES APPENDIX 13.10 DRAINAGE REPORT, ANNEX B (DOCUMENT REFERENCE 6.3)

LEGEND

- DCO BOUNDARY
- SEVERN / THAMES CATCHMENT BOUNDARY
- GROUNDWATER SOURCE PROTECTION ZONE 3
- E10 EXISTING HIGHWAY CATCHMENTS WITH CATCHMENT REFERENCE NUMBER (COLOUR CHANGES) - SEE NOTE 3
- EXISTING LAND DRAINAGE CATCHMENTS WHICH CONNECT TO HIGHWAY DRAINAGE SYSTEMS (COLOUR CHANGES)
- EXISTING WATERCOURSES AND STREAMS
- EXISTING CULVERTED WATERCOURSE
- OVERLAND FLOW PATH
- EXISTING HIGHWAY DRAINAGE

SAFETY, HEALTH AND ENVIRONMENTAL INFORMATION

IN ADDITION TO THE HAZARDS/RISKS NORMALLY ASSOCIATED WITH THE TYPES OF WORK DETAILED ON THIS DRAWING, NOTE THE FOLLOWING SIGNIFICANT RESIDUAL RISKS (REFERENCE SHALL ALSO BE MADE TO THE DESIGN HAZARD LOG).

CONSTRUCTION

MAINTENANCE / CLEANING

USE

DECOMMISSIONING / DEMOLITION

Rev.	Date	Description	By	Chk'd	App'd	Auth'd
C01	24/05/21	APPLICATION SUBMISSION (MAY 2021)	ES	SO	JP	YB

Suitability: A3
Drawing Status: STAGE COMPLETED

ARUP

Client: highways england

Project Title: A417 MISSING LINK

Drawing Title: FIGURE 13.18 EXISTING HIGHWAY DRAINAGE - PLAN

Scale	By	Checked	Approved	Authorised
N/A	ES	SO	JP	YB
Original Size	**Date**	**Date**	**Date**	**Date**
A1	21/05/21	21/05/21	24/05/21	24/05/21

Drawing Number: HE PIN HE551505 - Originator ARP - Volume EWE - X_XX_XXXX_X (Location) - DR (Type) - LE (Role) - 000053 (Number)

Revision: C01