LONDON KENT INTERNATIONAL AIRPORT ("LKI") MANSTON
CIVIL ENGINEERING DRAWING OF INCREMENTAL EXPANSION

CONSORTIUM DESIGN (WMF/NJW AND PF/WWF/SM/NP) WITH COPYRIGHT ASSERTED UNDER THE COPYRIGHTS, DESIGNS & PATENTS ACT 1988

Pell Frischmann
5 MANCHESTER SQUARE LONDON W1U 3PD
Telephone +44 (0)20 7486 3661
Email: pflondon@pellfrischmann.com
www.pellfrischmann.com

WINBOURNE MARTIN FRENCH
CHARTERED SURVEYORS - EST. 1833
2 BURGON STREET, LONDON, EC4V 5DR
Telephone 020 7248 0244
Email: info@winbourne.co.uk
www.winbourne.co.uk

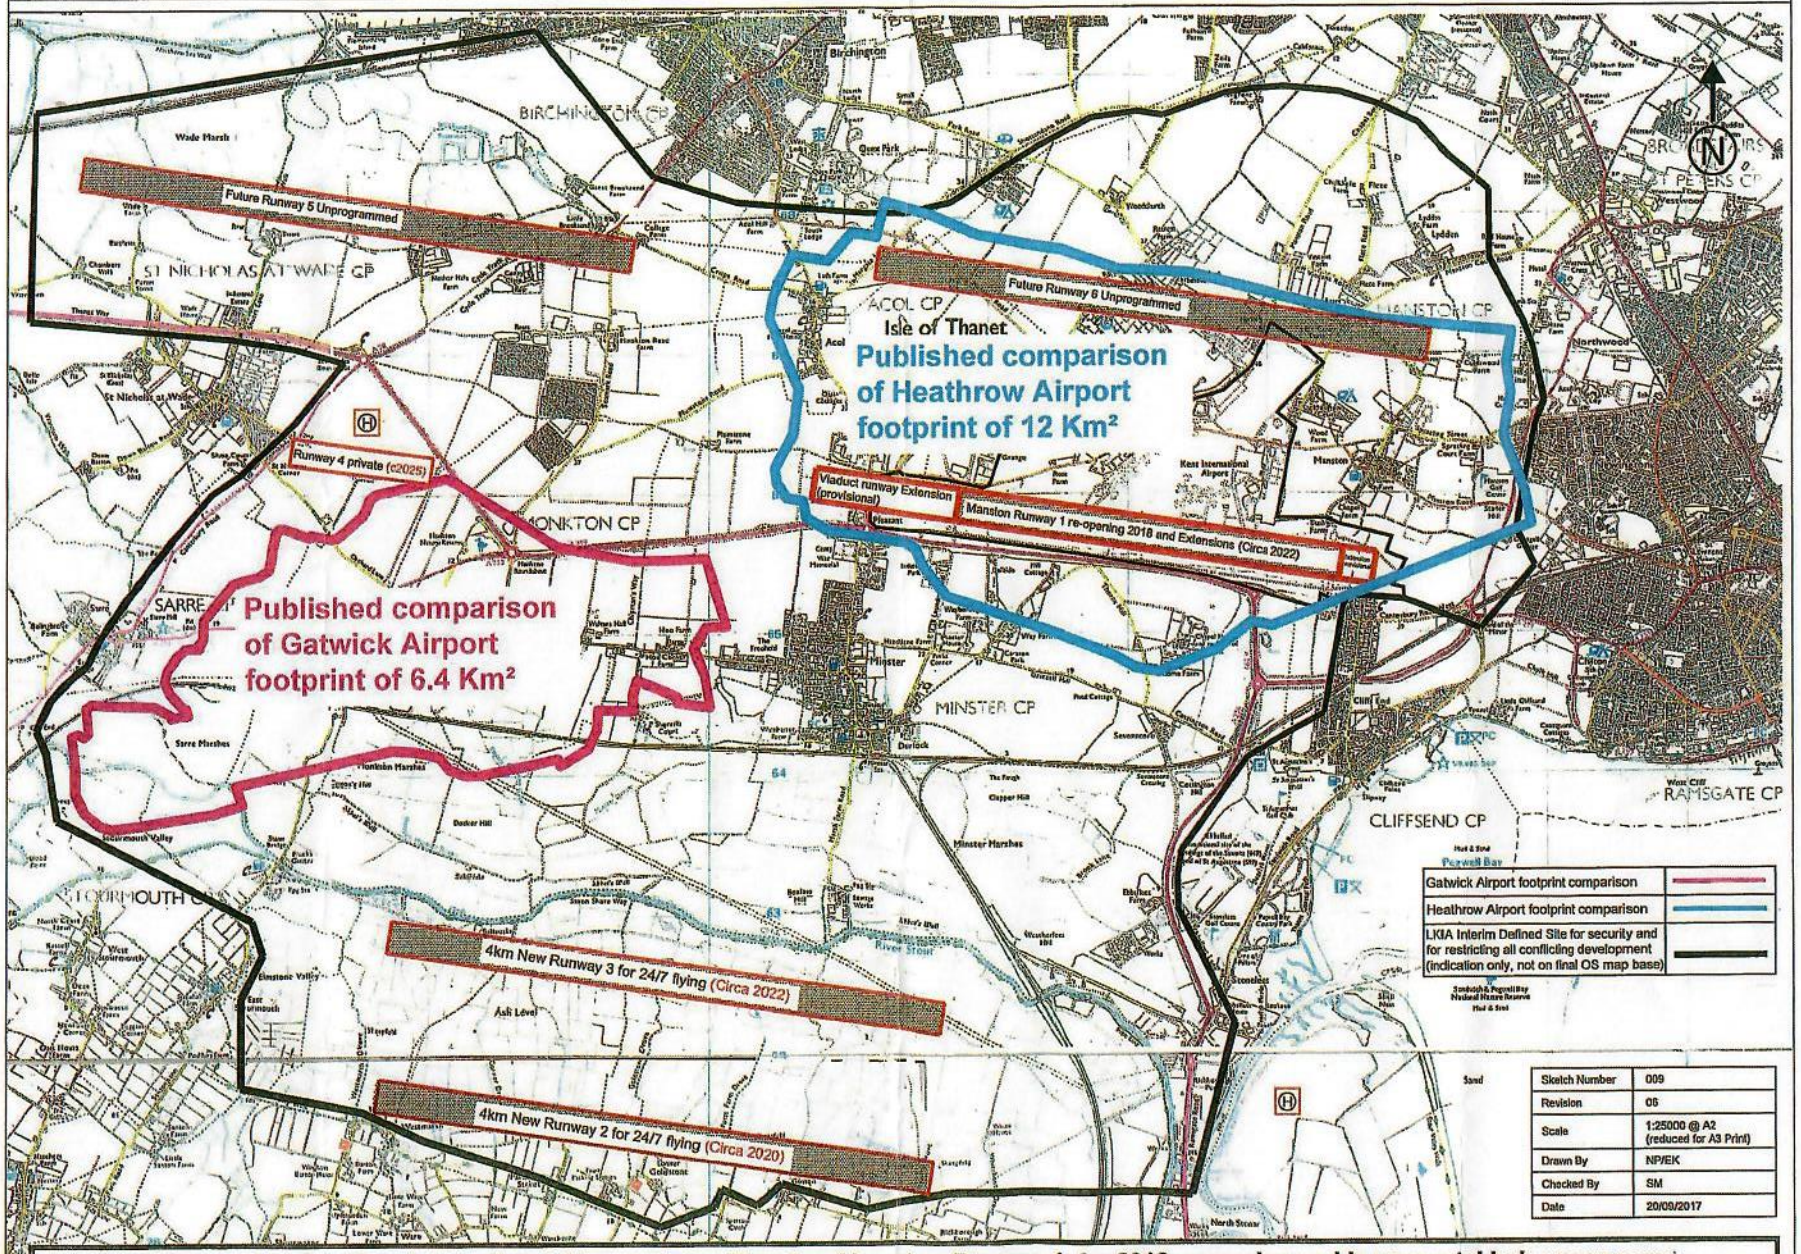


| | |
|---|---|
| Sketch Number | 009 |
| Revision | 06 |
| Scale | 1:25000 @ A2 (reduced for A3 Print) |
| Drawn By | NP/EK |
| Checked By | SM |
| Date | 20/09/2017 |

**Simplified plan of London Kent International Airport shows Manston Airport as Runway 1, for 2018 reopening and incremental hub programme**