Revision: 1 Drawn: EB Checked: DF Approved: DC Date: 2023-09-04

Filename: L:\Legacy\UKMCR1FP002-V1\E\Proposal\3512\Immingham GET GIS\02_Maps\Environmental Statement\IGET_ES_CH11_Fig11-1_Site_Location_20230904_EB.aprx

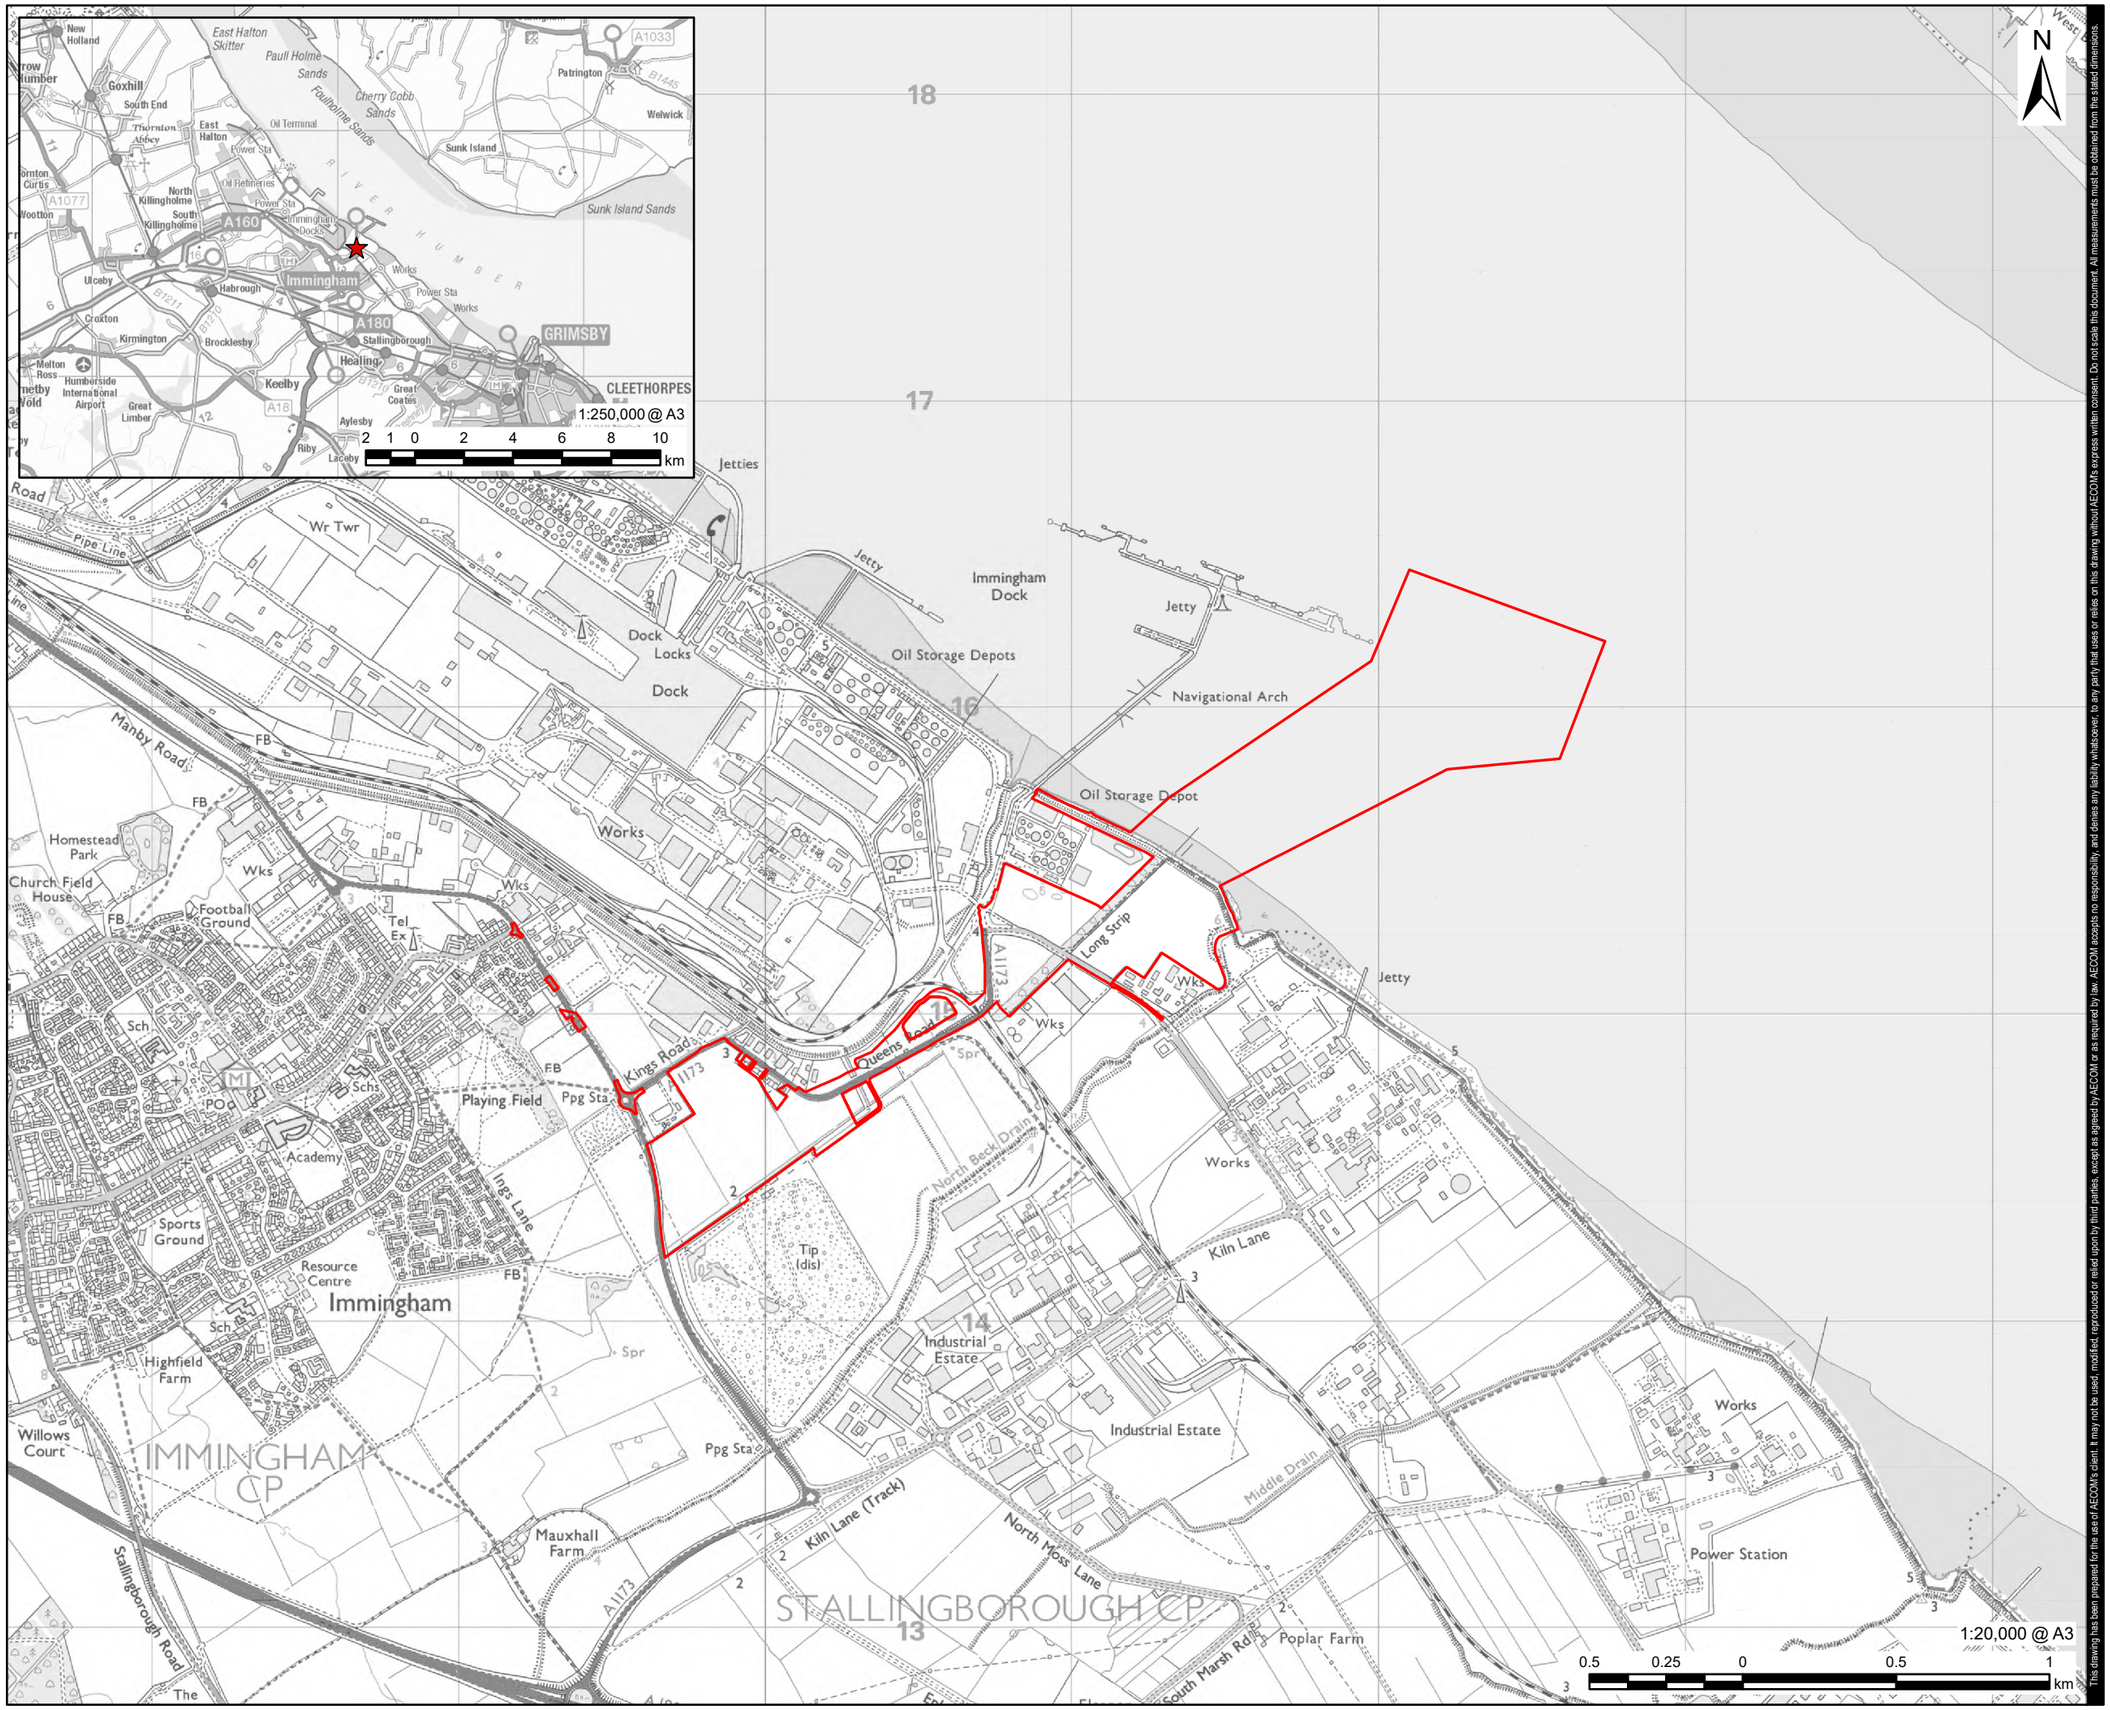

This drawing has been prepared for the use of AECOM's client. It may not be used, modified, reproduced or relied upon by third parties, except as agreed by AECOM or as required by law. AECOM accepts no responsibility, and denies any liability whatsoever, to any party that uses or relies on this drawing without AECOM's express written consent. Do not scale this document. All measurements must be obtained from the stated dimensions.

AECOM

PROJECT

Immingham Green Energy Terminal

CLIENT

Associated British Ports
Air Products (BR) Limited

CONSULTANT

AECOM Limited
5th Floor
2 City Walk
Leeds, LS11 9AR
www.aecom.com

LEGEND

- Site Boundary
- Site Location

NOTES

Reproduced from Ordnance Survey digital map data © Crown copyright 2022. All rights reserved. Licence number 0100031673.

ISSUE PURPOSE

Environmental Statement

PROJECT NUMBER

60673509

DEVELOPMENT CONSENT ORDER NO

TR030008

FIGURE TITLE

Site Location Plan

FIGURE NUMBER

Figure 11.1