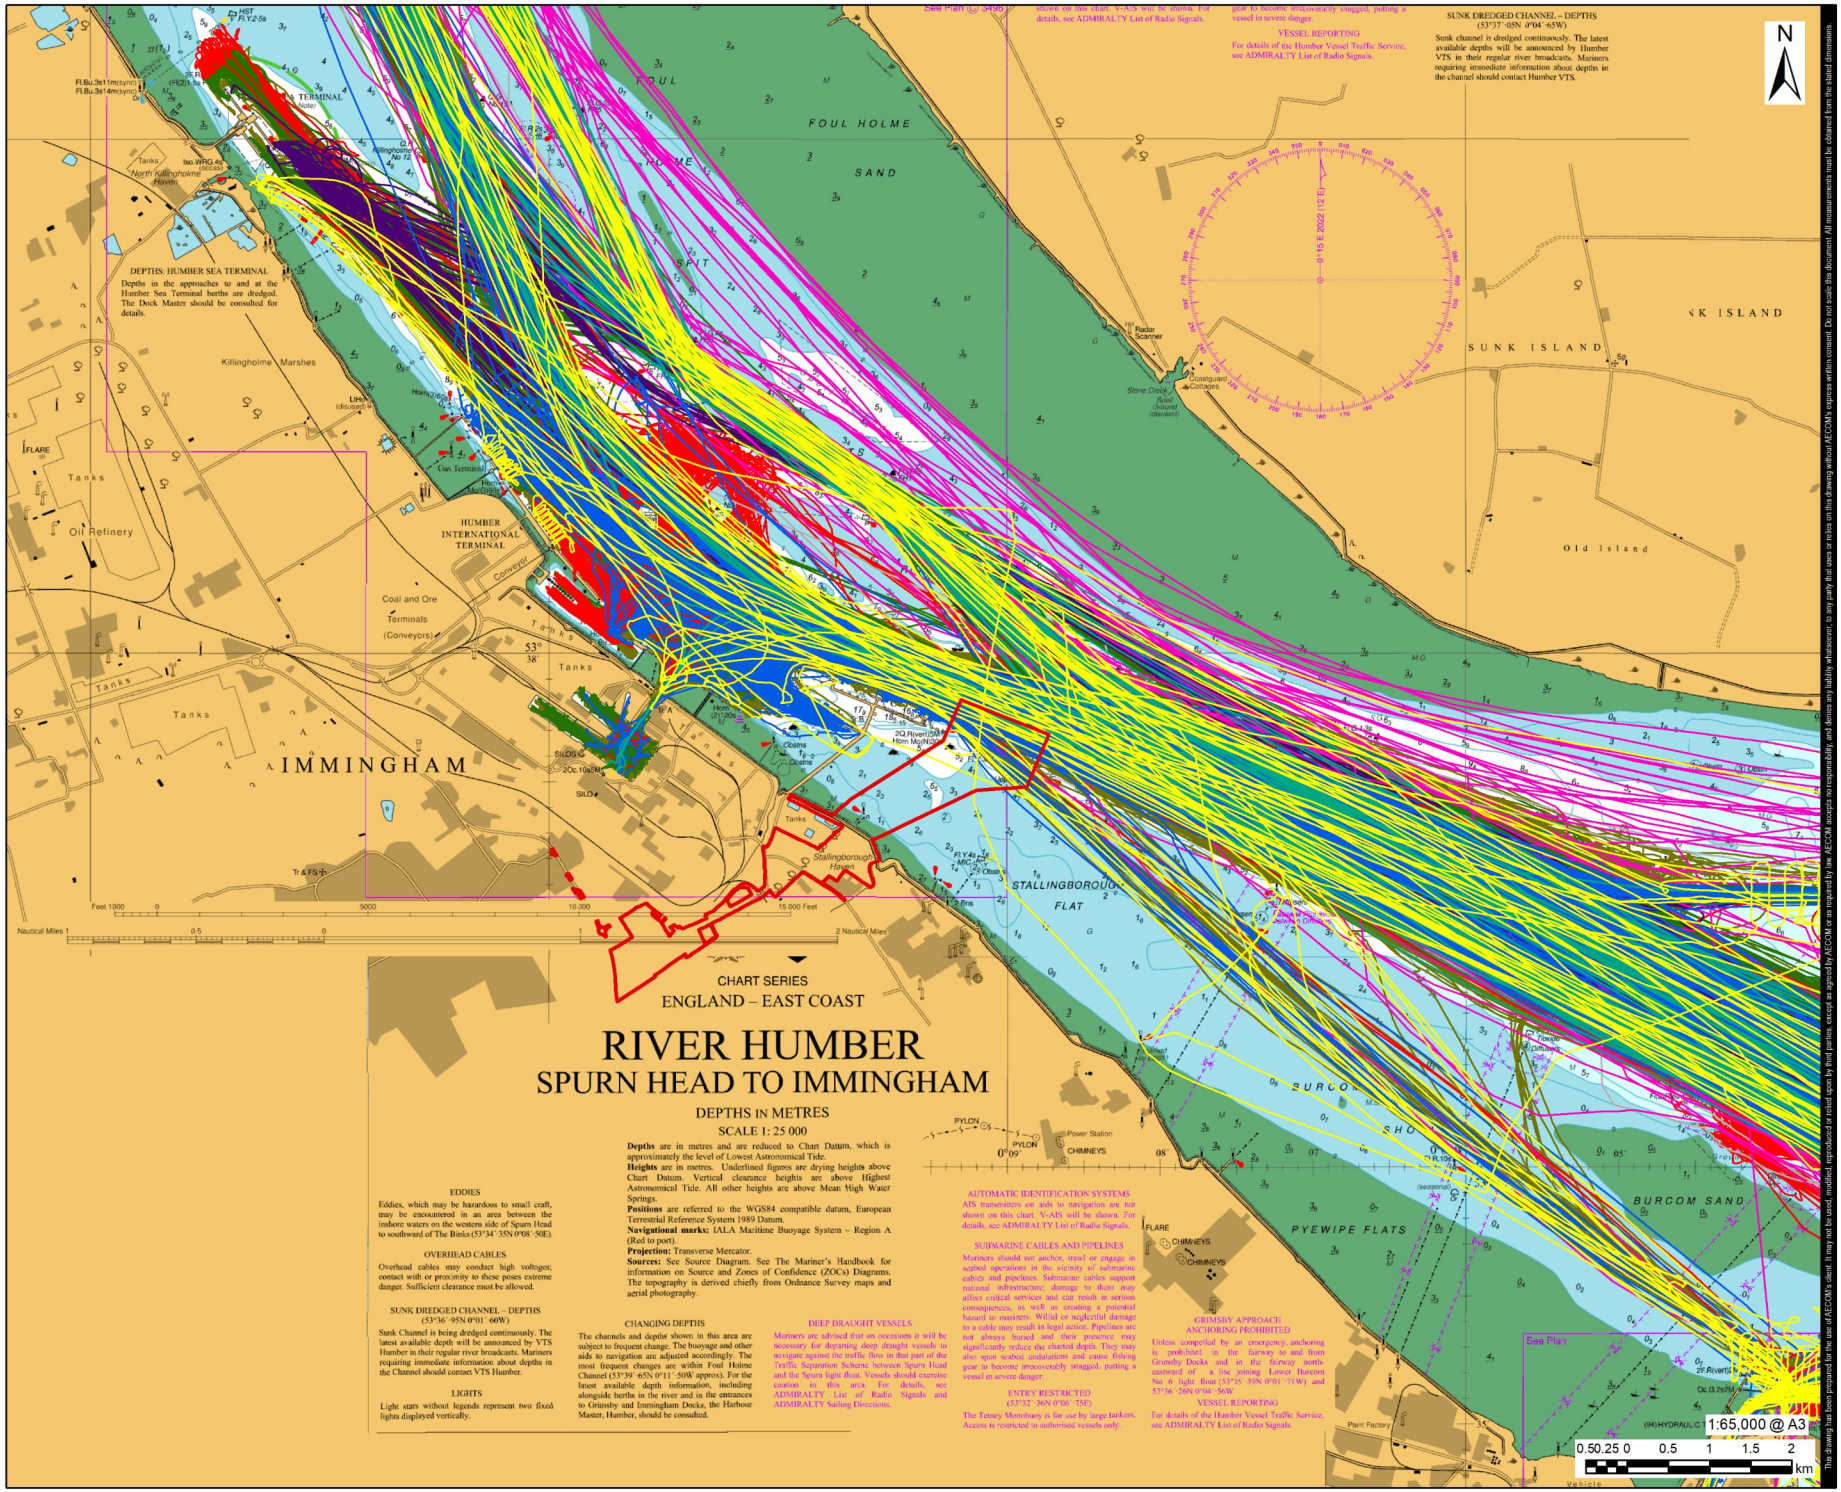

AECOM

PROJECT

Immingham Green Energy Terminal

CLIENT

Associated British Ports

CONSULTANT

AECOM Limited
5th Floor
2 City Walk
Leeds, LS11 9AR
www.aecom.com

Anatec Limited
Cain House
10 Exchange Street
Aberdeen, AB11 6PH
www.anatec.com

LEGEND

- Site Boundary

Vessel Type

- Unspec/Other
- Dredger/Underwater Ops
- Tug
- Passenger
- Cargo
- Tanker
- Port Craft
- Recreational
- Offshore Support

NOTES

© Crown Copyright and/or database rights. Reproduced by permission of The Keeper of Public Records and the UK Hydrographic Office (www.GOV.uk/UKHO)

ISSUE PURPOSE

Environmental Statement

PROJECT NUMBER

60673509

DEVELOPMENT CONSENT ORDER NO

TR030008

FIGURE TITLE

AIS Data Tracks by Type (May 2022)

FIGURE NUMBER

Figure 12.3

This drawing has been prepared by the user AECOM's client. It may not be reused, modified, reproduced or relied upon by third parties, except as agreed by AECOM or as required by law. AECOM accepts no responsibility and denies any liability whatsoever, to any party that uses or relies on this drawing without AECOM's express written consent. Do not scale this document. All measurements must be obtained from the stated dimensions.

Revision: 4 Drawn: DS Checked: MI Approved: JB Date: 2023-08-18