Revision: 4 Drawn: DS Checked: MI Approved: JB Date: 2023-08-18

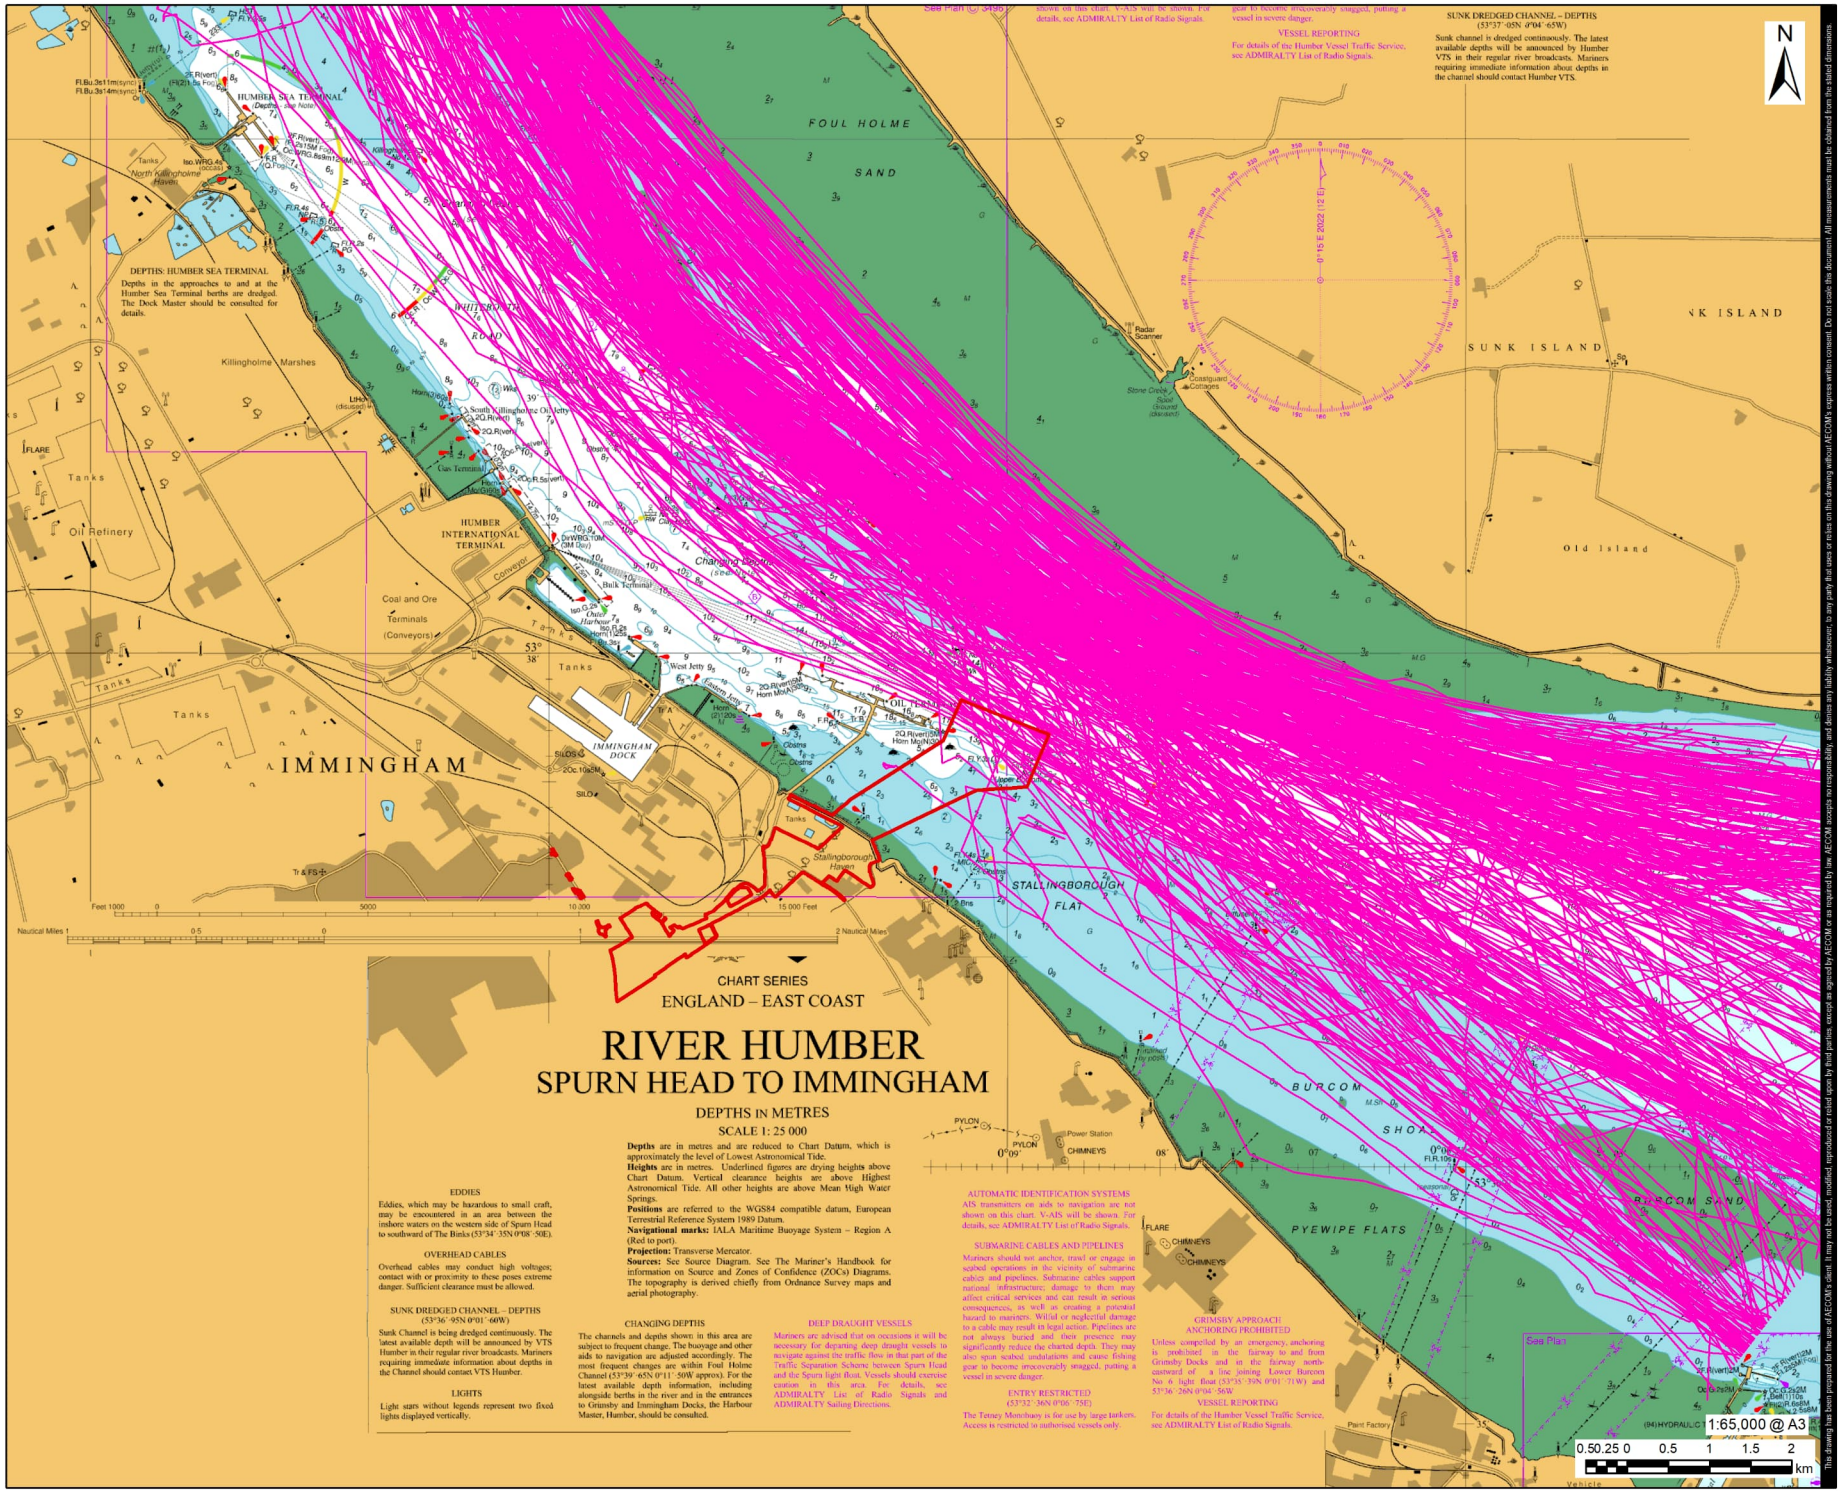

This drawing has been prepared for the user of AECOM's client. It may not be used, modified, reproduced or relied upon by third parties, except as agreed by AECOM or as required by law. AECOM accepts no responsibility, and denies any liability whatsoever, to any party that uses or relies on this drawing without AECOM's express written consent. Do not scale this document. All measurements must be obtained from the stated dimensions.

AECOM

PROJECT

Immingham Green Energy Terminal

CLIENT

Associated British Ports

CONSULTANT

AECOM Limited	Anatec Limited
5th Floor	Cain House
2 City Walk	10 Exchange Street
Leeds, LS11 9AR	Aberdeen, AB11 6PH
www.aecom.com	www.anatec.com

LEGEND

Site Boundary

Vessel Type

Recreational

NOTES

© Crown Copyright and/or database rights. Reproduced by permission of The Keeper of Public Records and the UK Hydrographic Office (www.GOV.uk/UKHO).

ISSUE PURPOSE

Environmental Statement

PROJECT NUMBER

60673509

DEVELOPMENT CONSENT ORDER NO

TR030008

FIGURE TITLE

AIS Data Tracks - Recreational Activity (12 Months)

FIGURE NUMBER

Figure 12.4