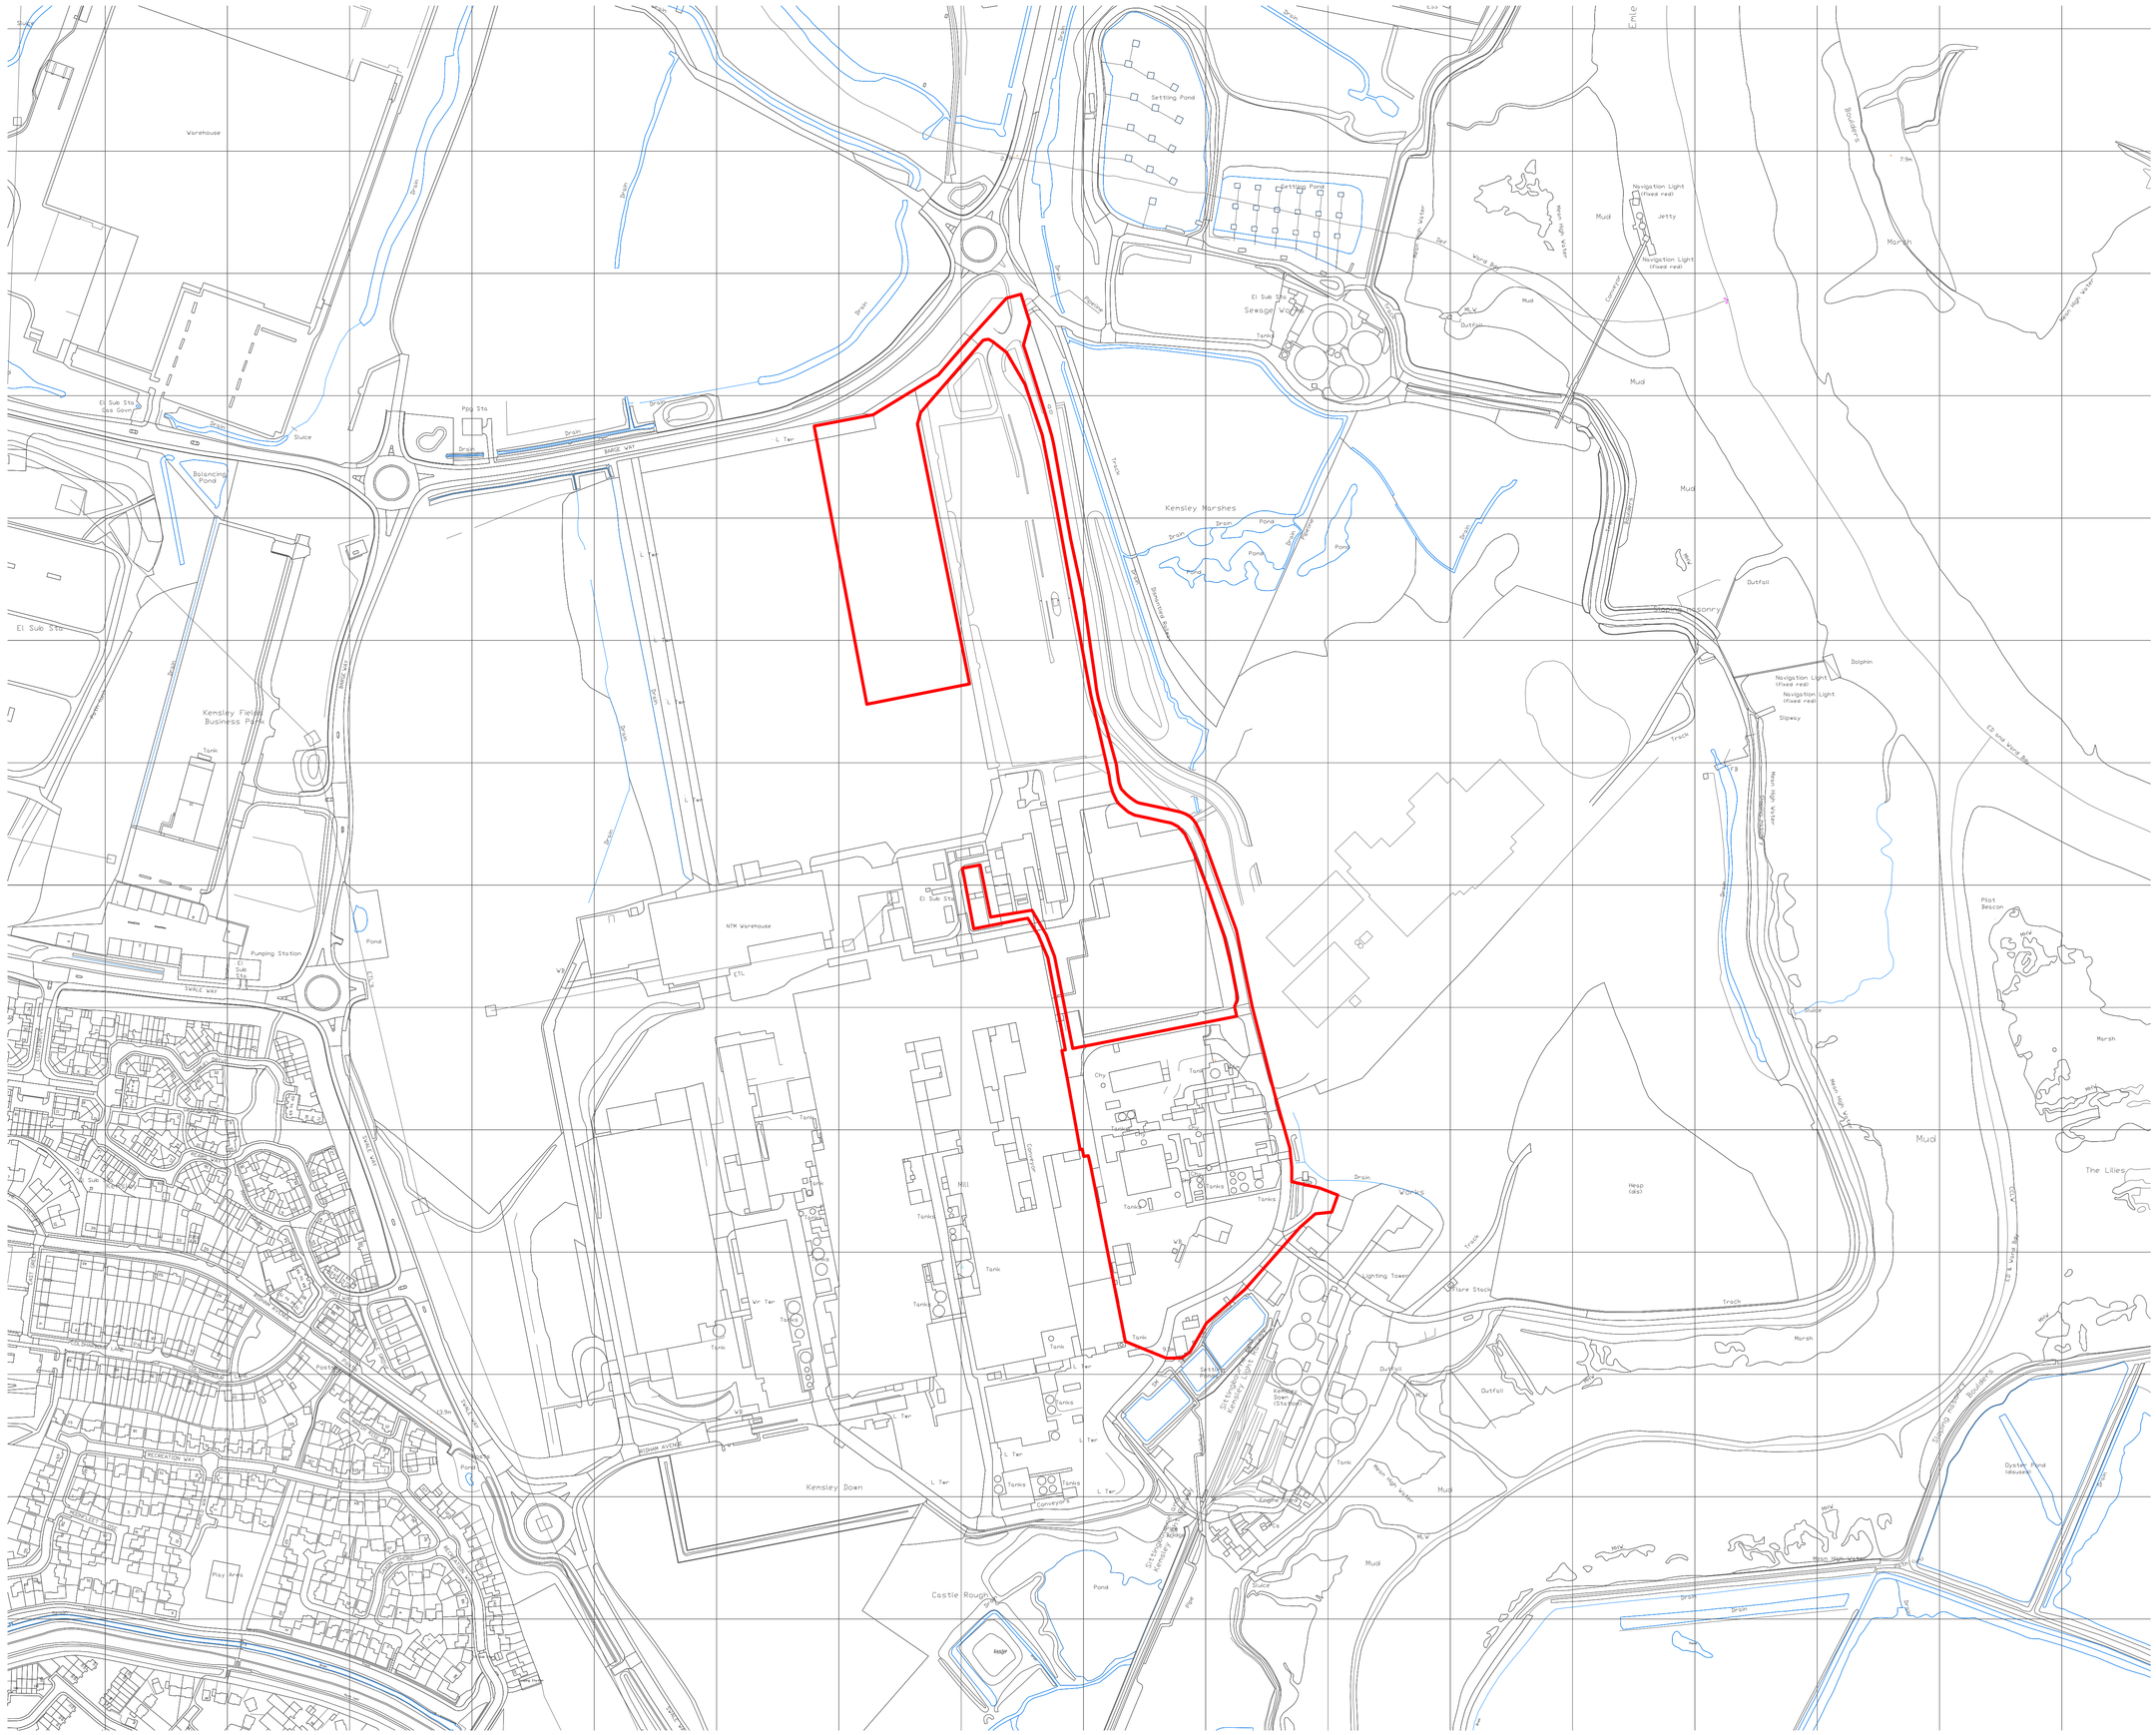

DS Smith

N

Legend

Order Limits

© 2018 RPS Group

Notes

1. This drawing has been prepared in accordance with the scope of RPS's appointment with its client and is subject to the terms and conditions of that appointment. RPS accepts no liability for any use of this document other than by its client and only for the purposes for which it was prepared and provided.
2. If received electronically it is the recipients responsibility to print to correct scale. Only written dimensions should be used.

RPS

dha environment

rpsgroup.com

The Kemsley Mill K4 Combined Heat and Power Generating Station Development Consent Order

Title: Land Plan

Scale 1: 2,500 @ A1

0 50 100 150 200 Metres

Date: Jul 2018

Author: R.Massey

Doc reference

10392-0024-006

Document number

4.3

Crown Copyright, All rights reserved. 2018 License Number 0100031673.